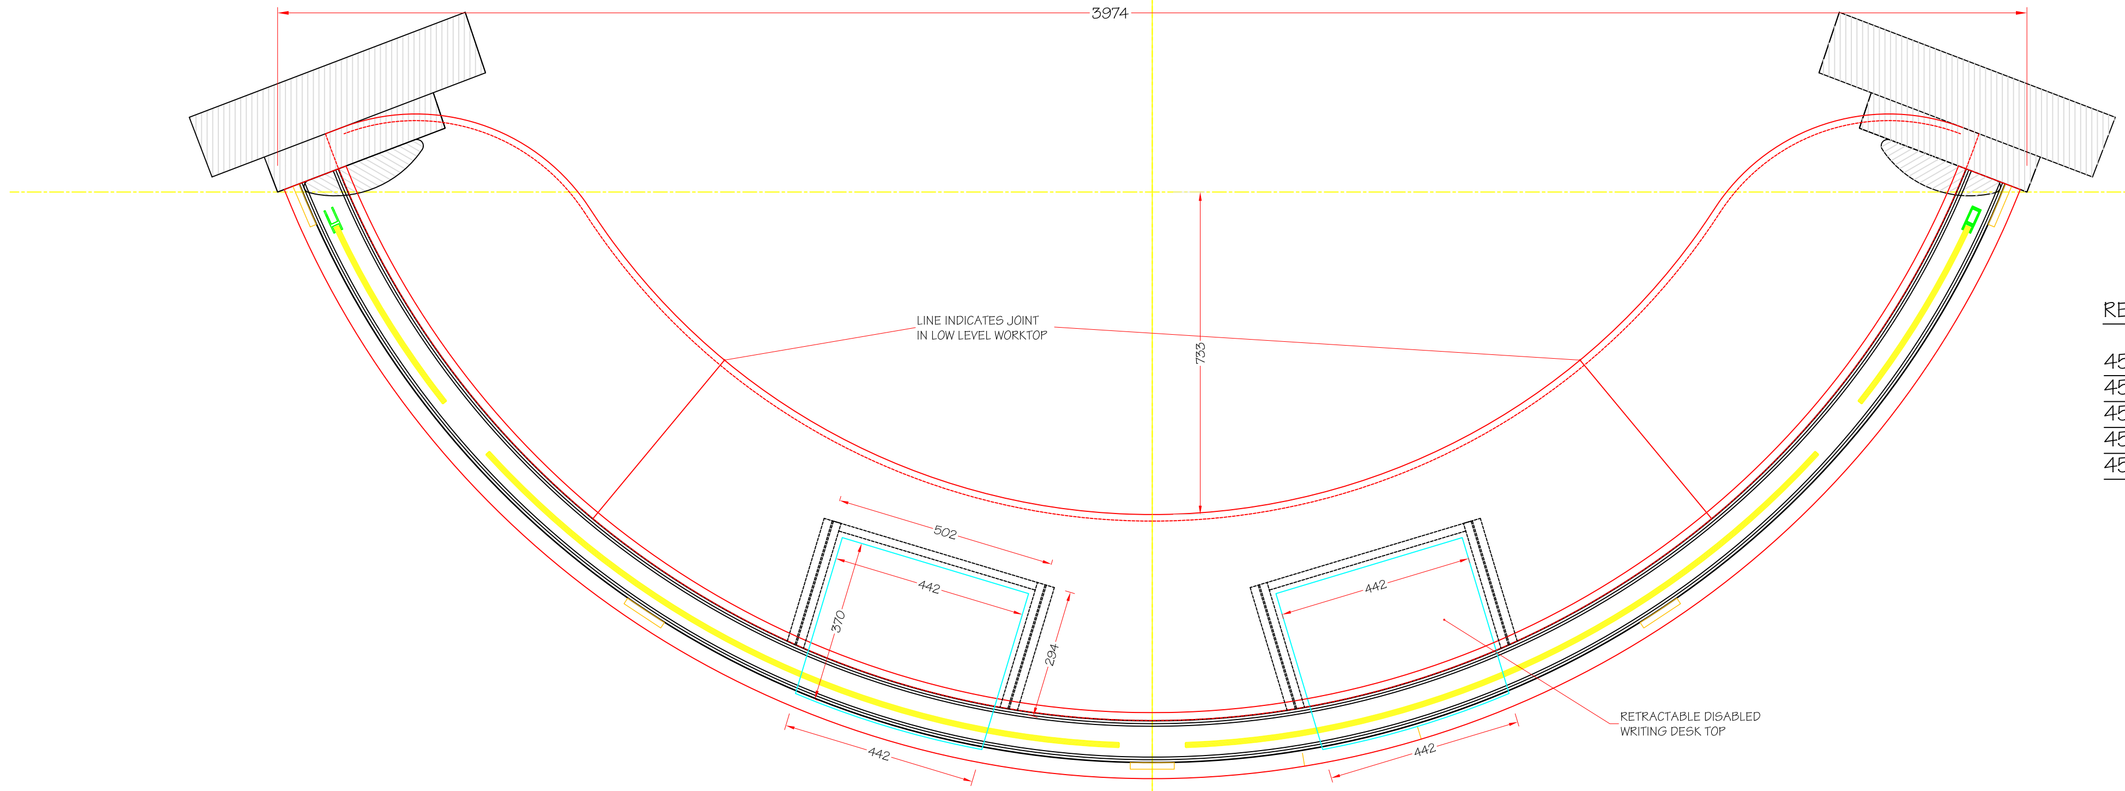

1:8 PLAN LAYOUT OF BOX OFFICE COUNTER

REFER TO DWG'S

4520/041 FOR FRAMEWORK FORMERS
4520/069 FOR HEIGHT SECTIONS THRU
4520/076 FOR GLAZING DETAILS
4520/077 BRASS GLAZING CHANNEL
4520/078 LOW LEVEL WORKTOP & WRITING SHELF

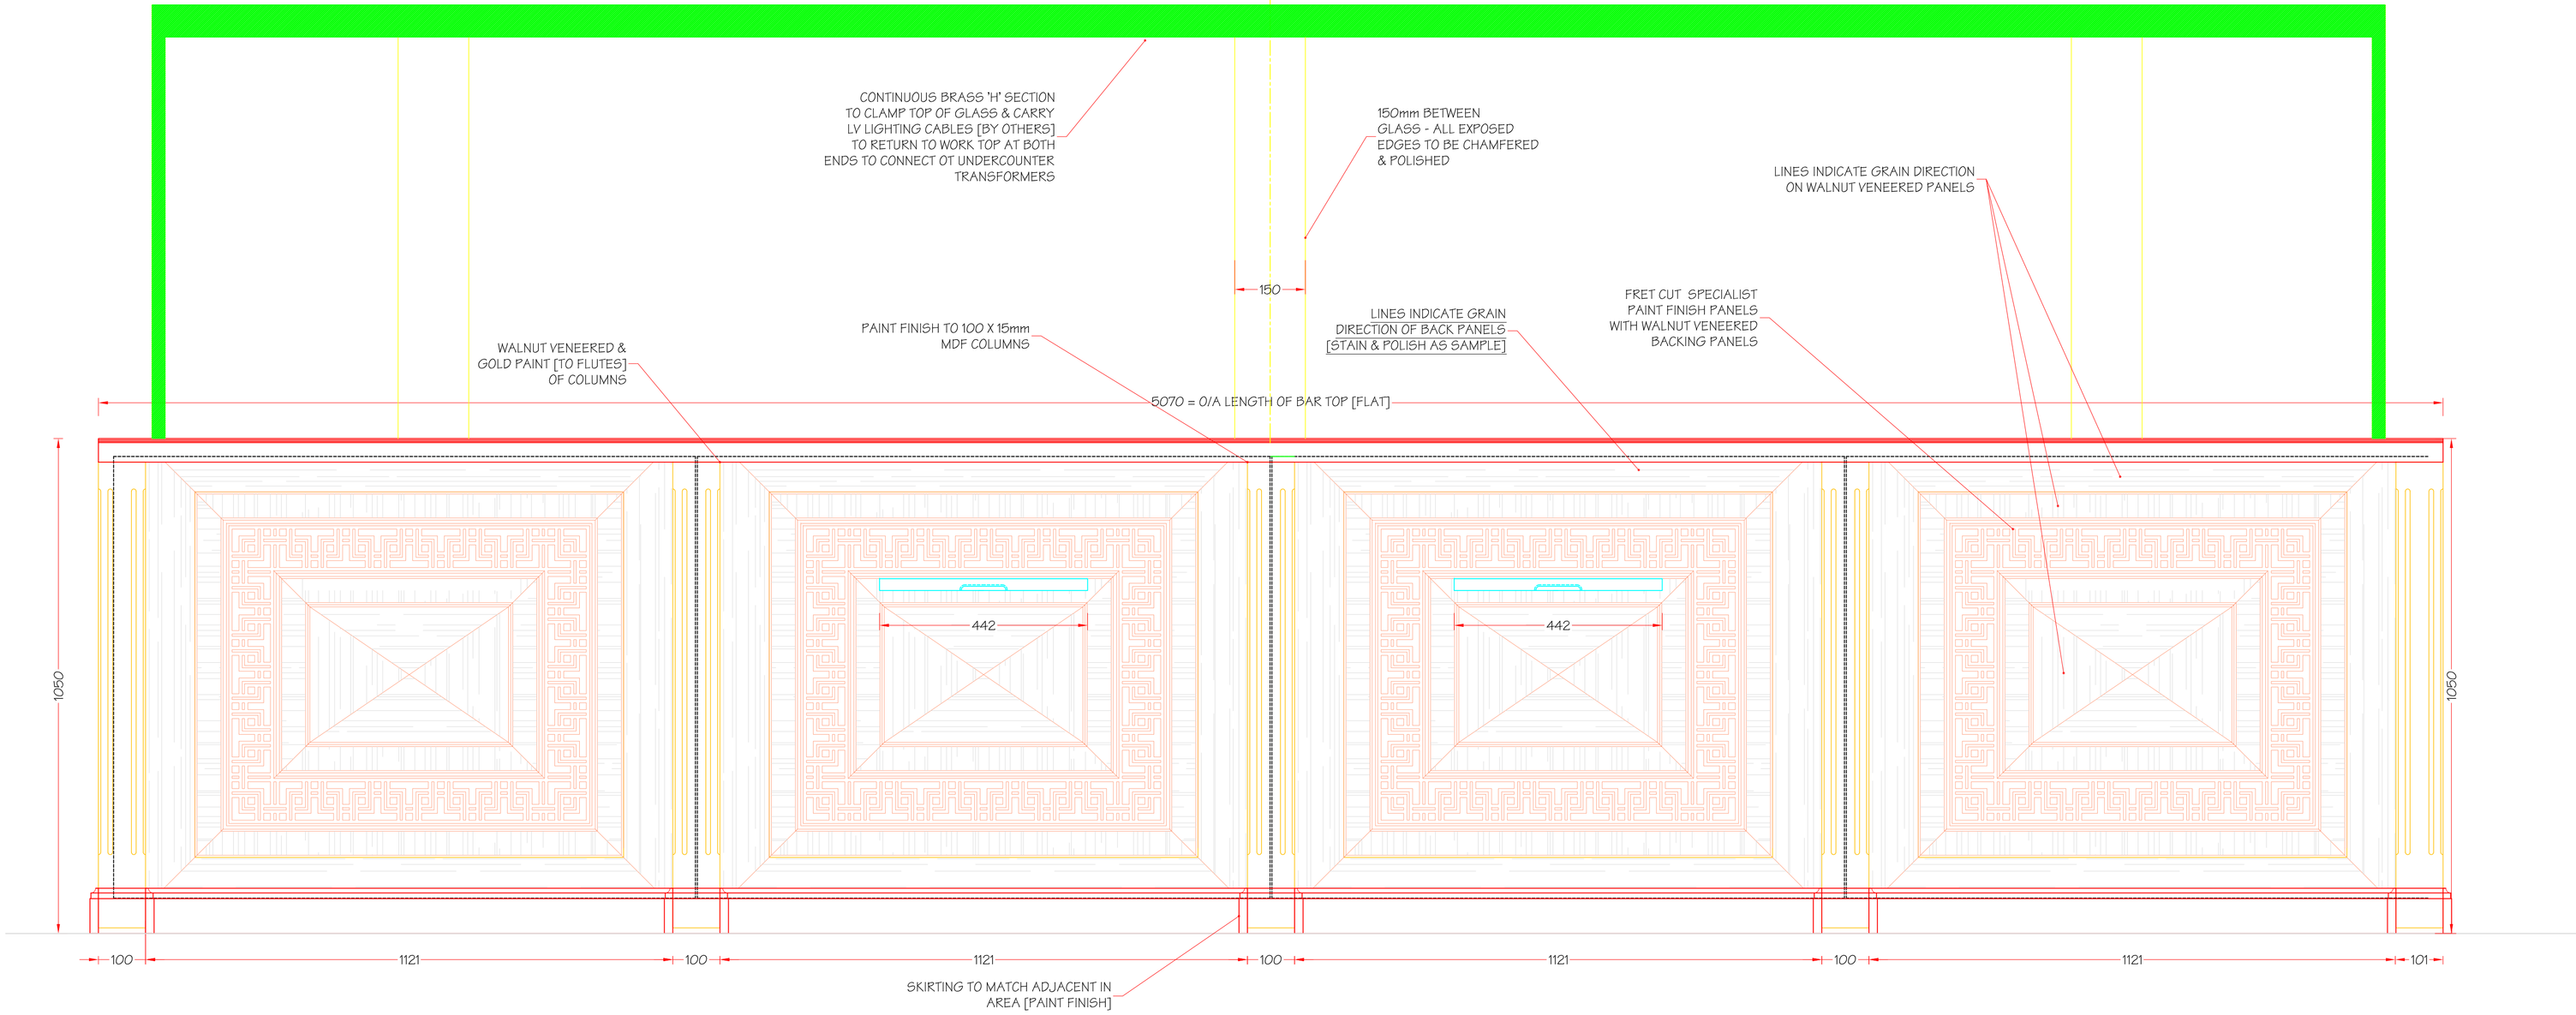

1:8 FRONT ELEVATION [SHOWN FLAT TO INDICATE PANEL LENGTHS]

NOTES

A	ALTERATIONS TO PANEL DETAIL	06/11 2004

PROJECT
VIVID INTERIORS
PRINCE EDWARD THEATRE

JOINERY REF'	SCALE 1:8 @ A1
DATE	DRAWN: CDB
	CHECKED:

TITLE
ENTRANCE FOYER BOX OFFICE
PLAN & FRONT ELEVATION

DRAWING NUMBER 4520/040	REVISION A