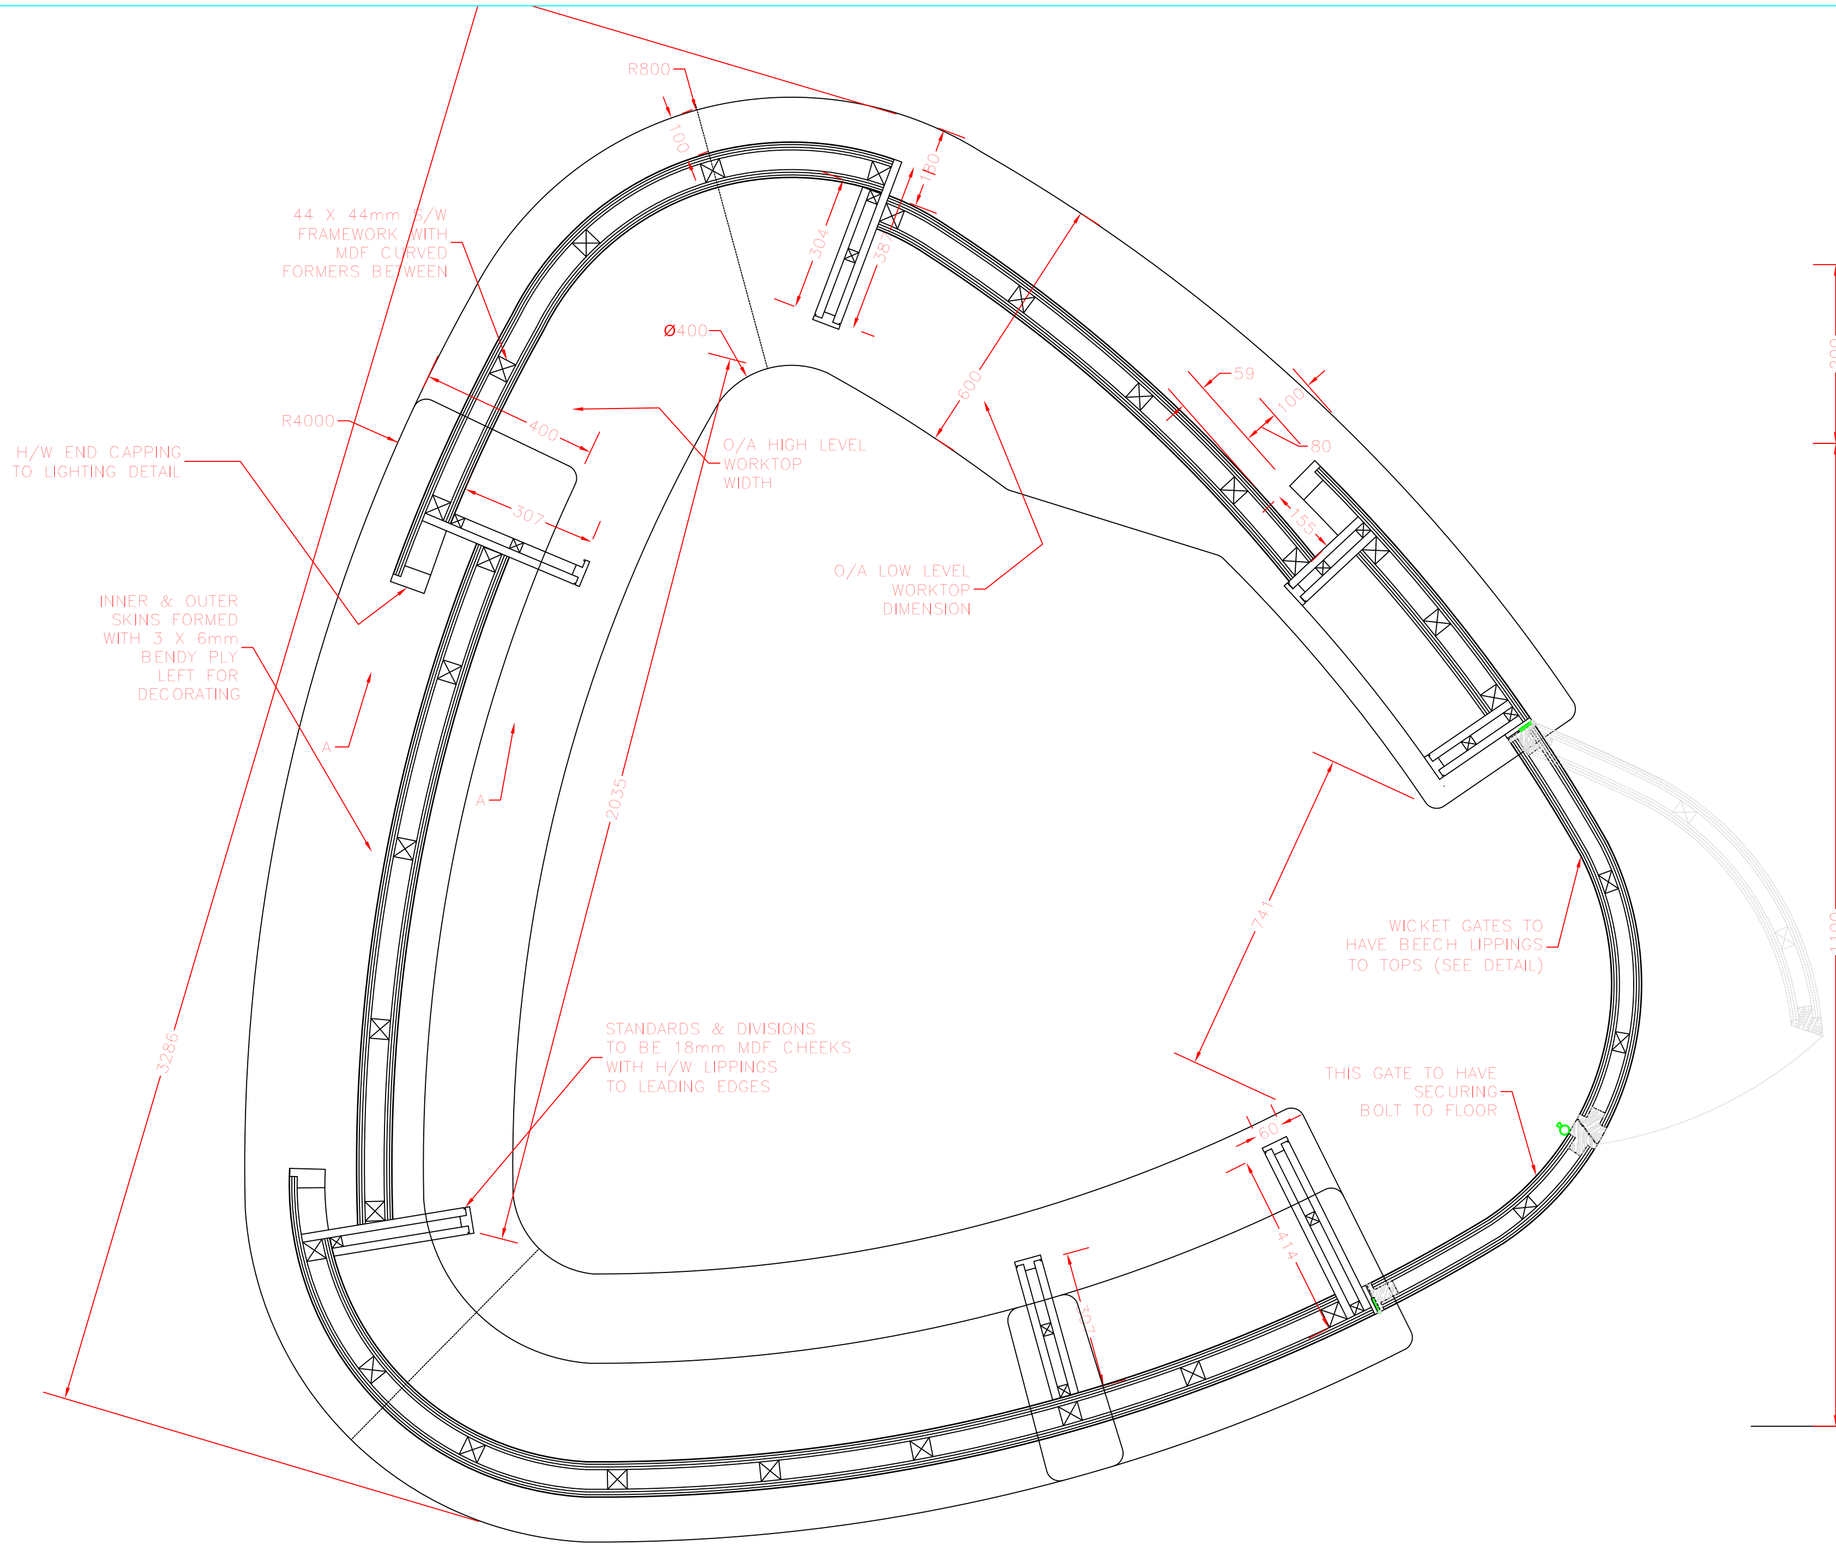

1:10 PLAN SHOWING LOW LEVEL FRAMEWORK

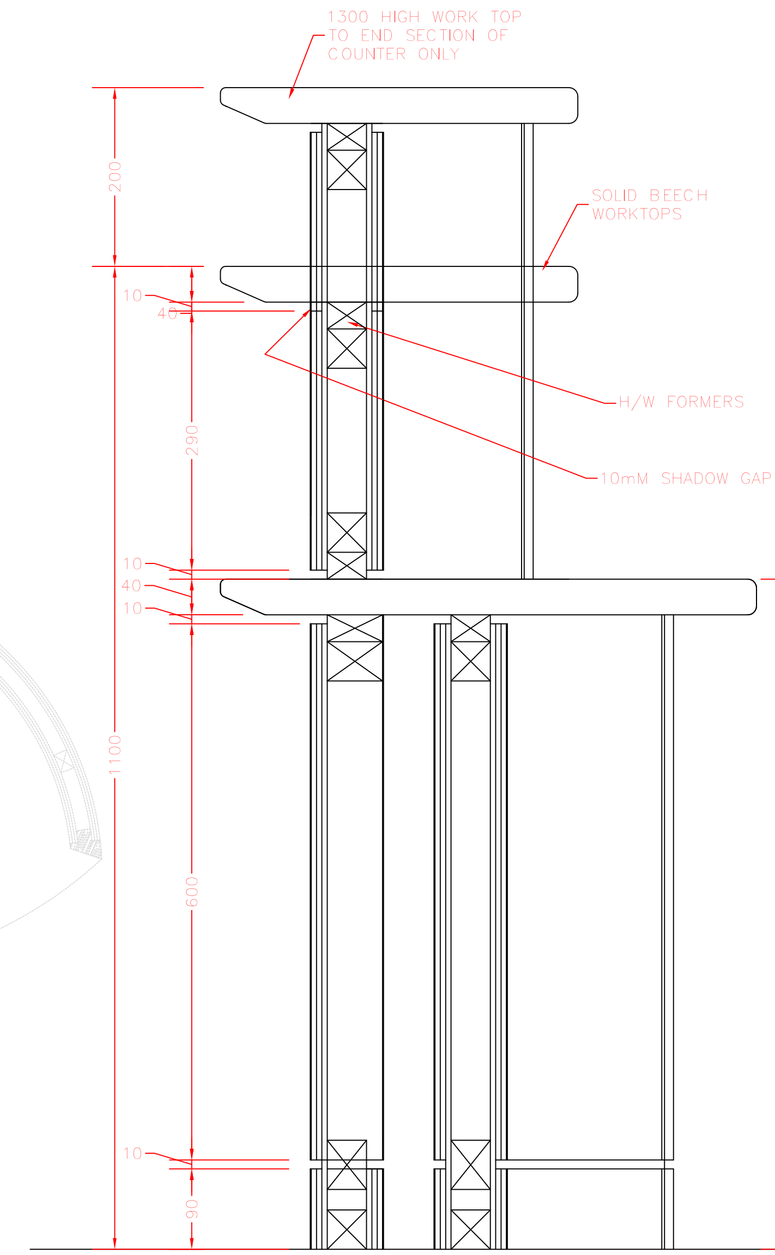

1:5 TYPICAL SECTION THRU 'AA'

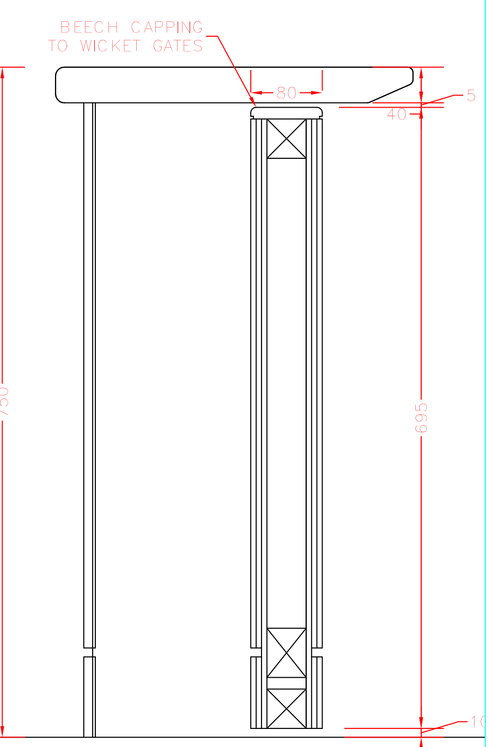

1:5 TYPICAL SECTION THRU WICKET GATE

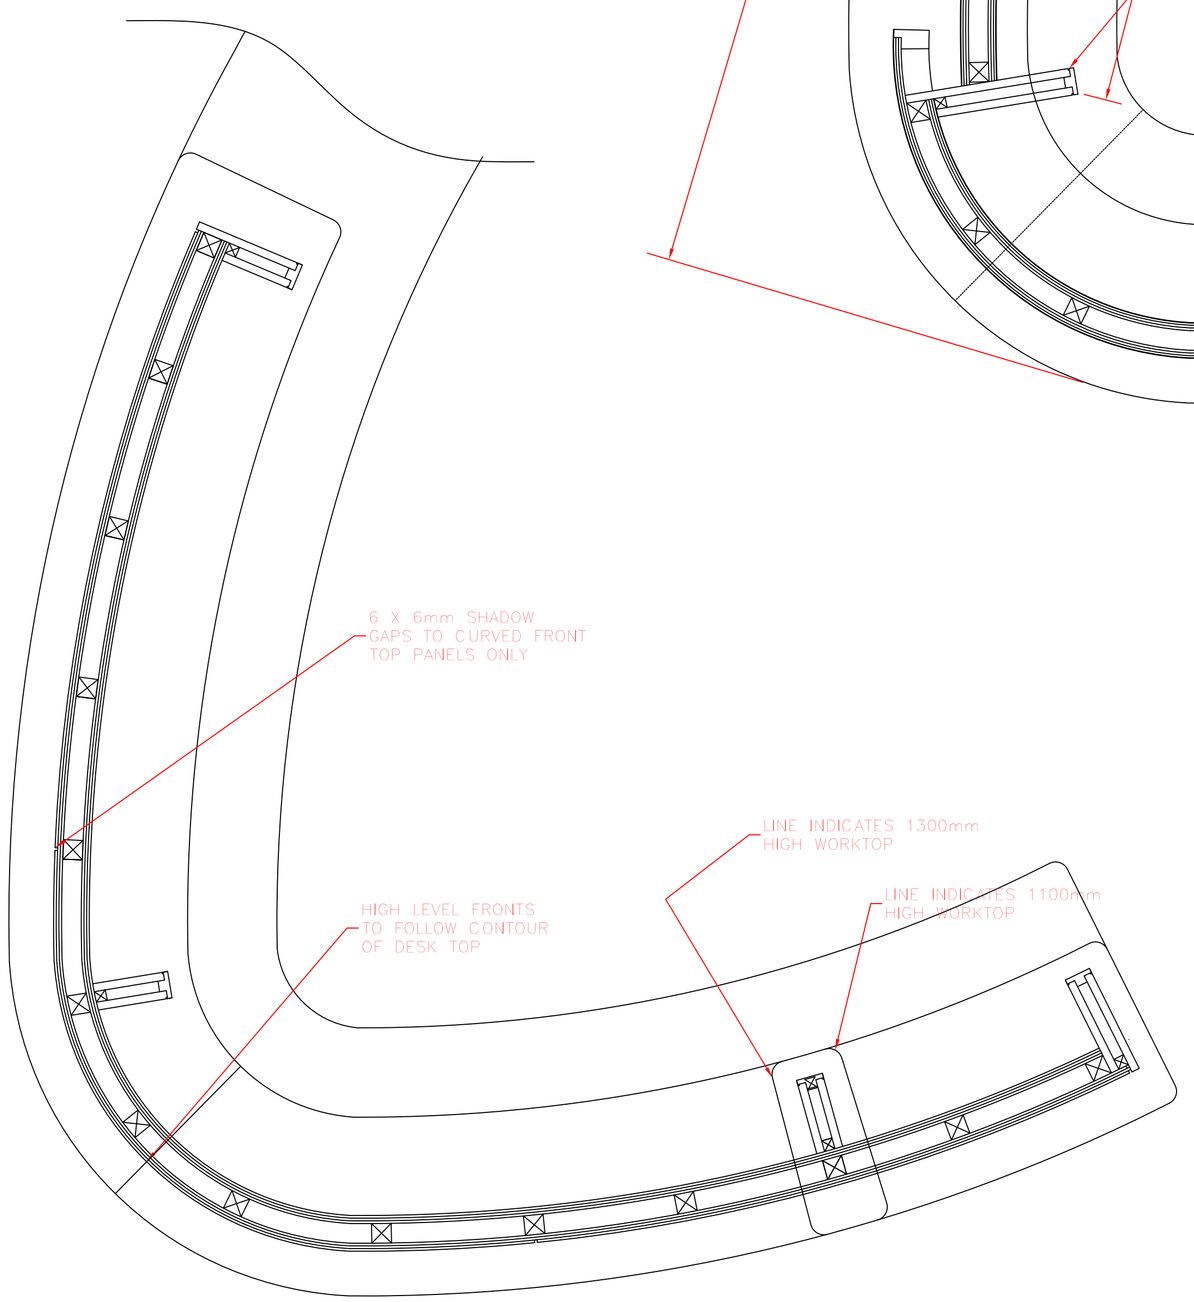

1:10 PLAN SHOWING HIGH LEVEL FRAMEWORK

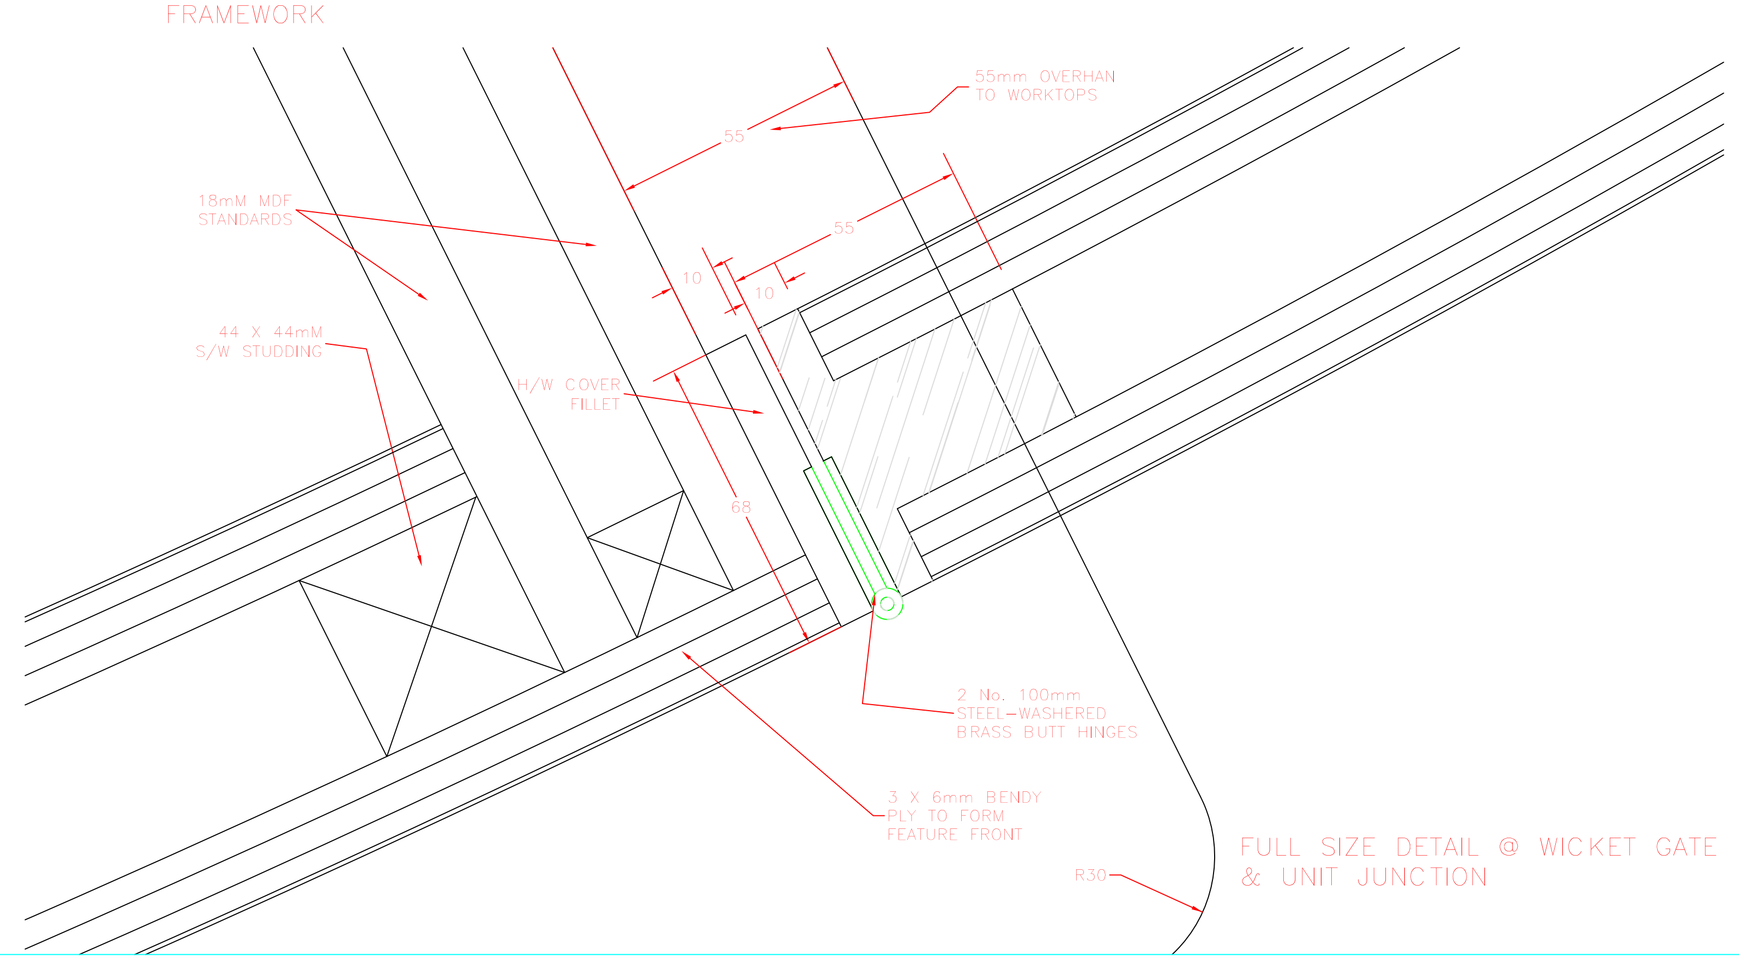

FULL SIZE DETAIL @ WICKET GATE & UNIT JUNCTION

ISSUE. CONSTRUCTION ISSUE		
NOTES. TO BE READ IN CONJUNCTION WITH DWNGS -002-005		
E		
D		
C		
B		
A		WICKET GATE ALTERED (SITE AGREED)
REV.	**DATE.**	**DESCRIPTION.**

DRAWN BY. CDB	**SCALE.** 1:1-1:5-1:10 @ A1
CUSTOMER. FITZPATRICK CONTRACTORS	**DATE.** 24/05/02
DESCRIPTION. EAST LONDON MAIL CENTRE RECEPTION DESK	
FINISH. AS DRAWN	
DRWG No. CPH/001	**REV.** A