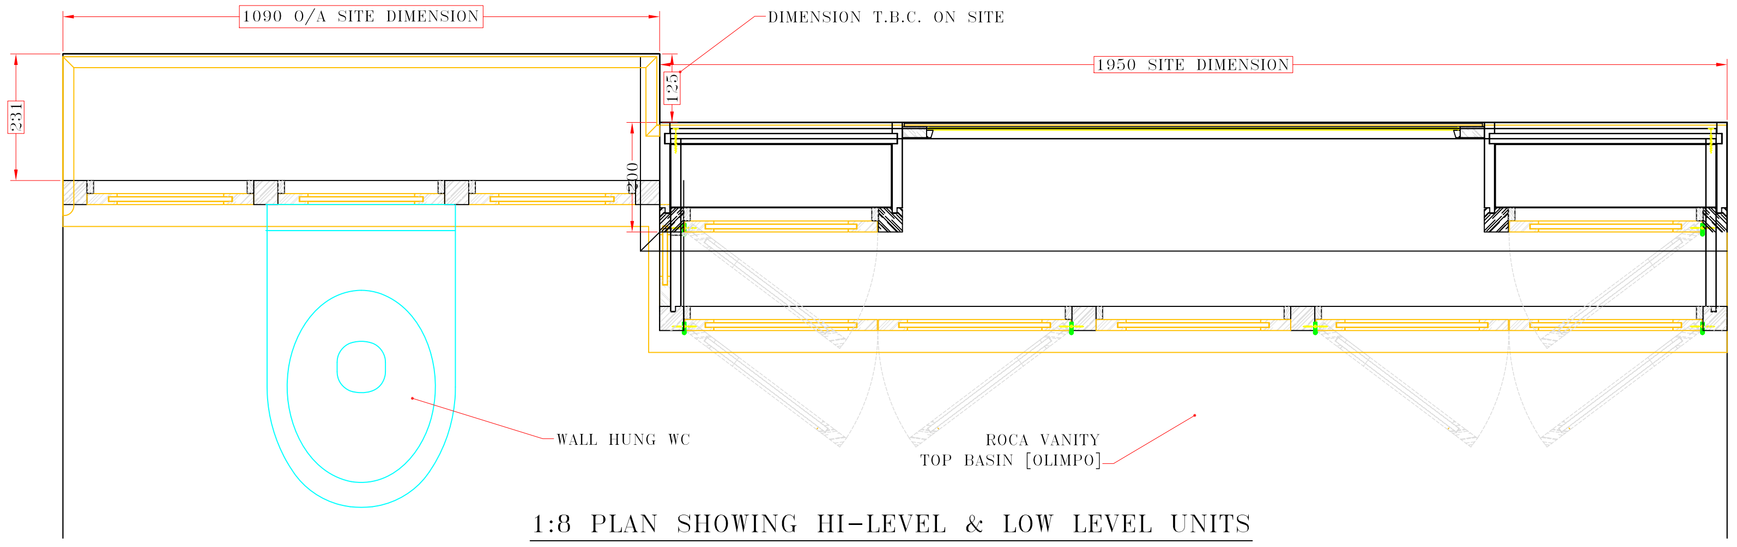

1:8 PLAN SHOWING HI-LEVEL & LOW LEVEL UNITS

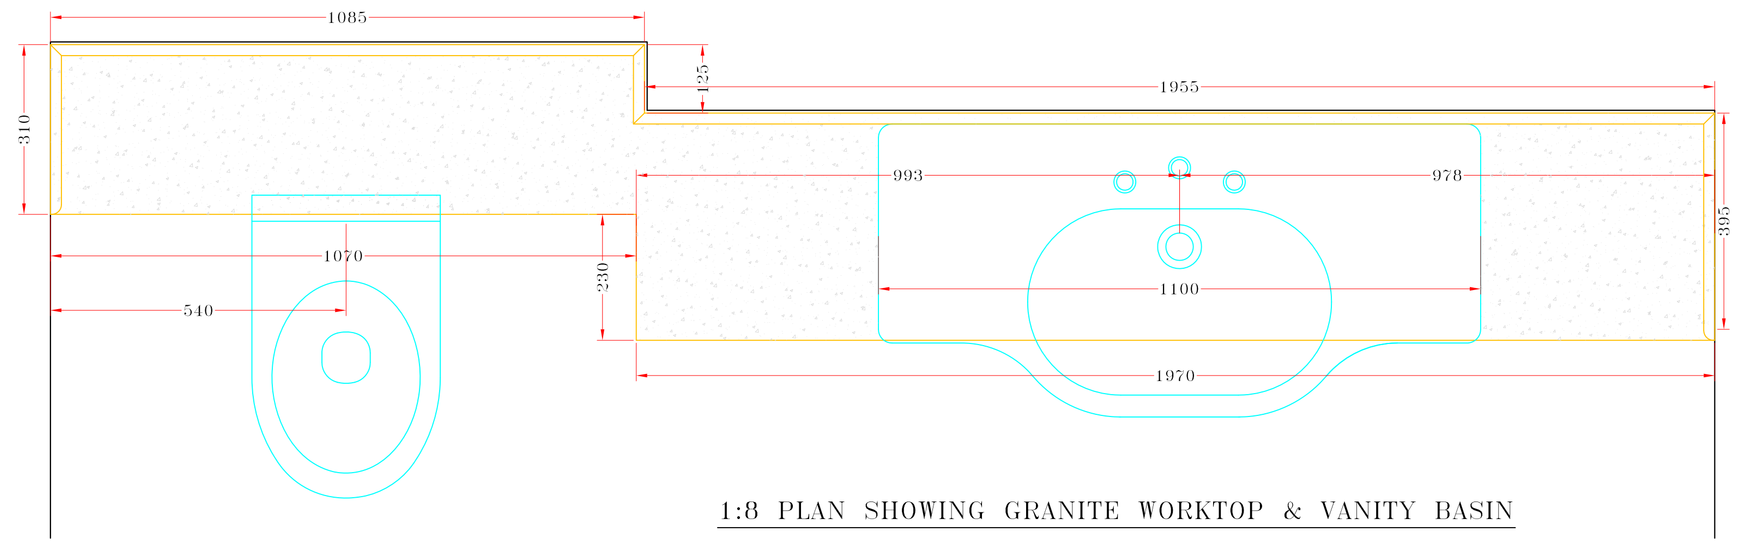

1:8 PLAN SHOWING GRANITE WORKTOP & VANITY BASIN

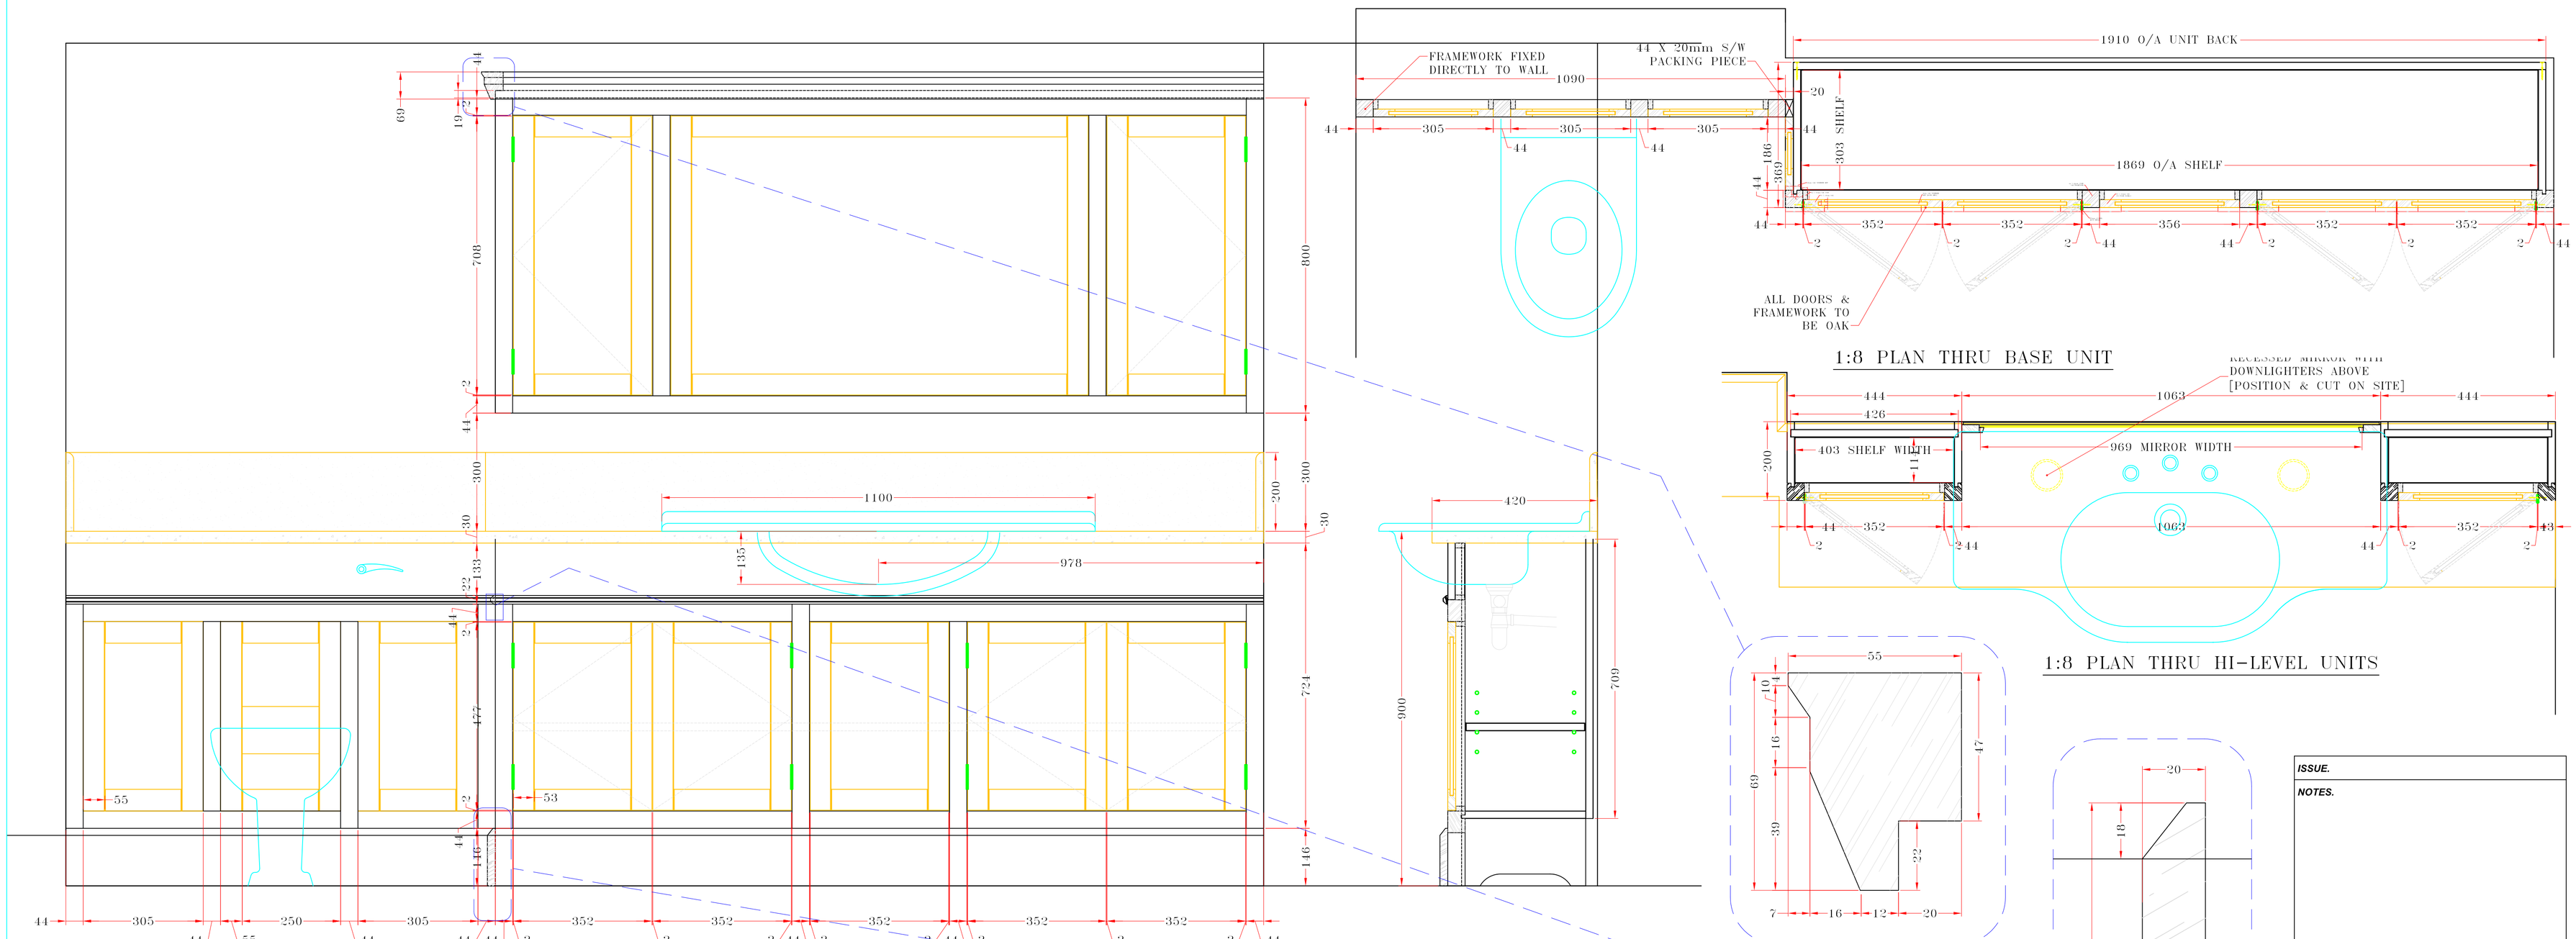

1:8 PLAN THRU BASE UNIT

1:8 PLAN THRU HI-LEVEL UNITS

1:8 PLAN FRONT ELEVATION

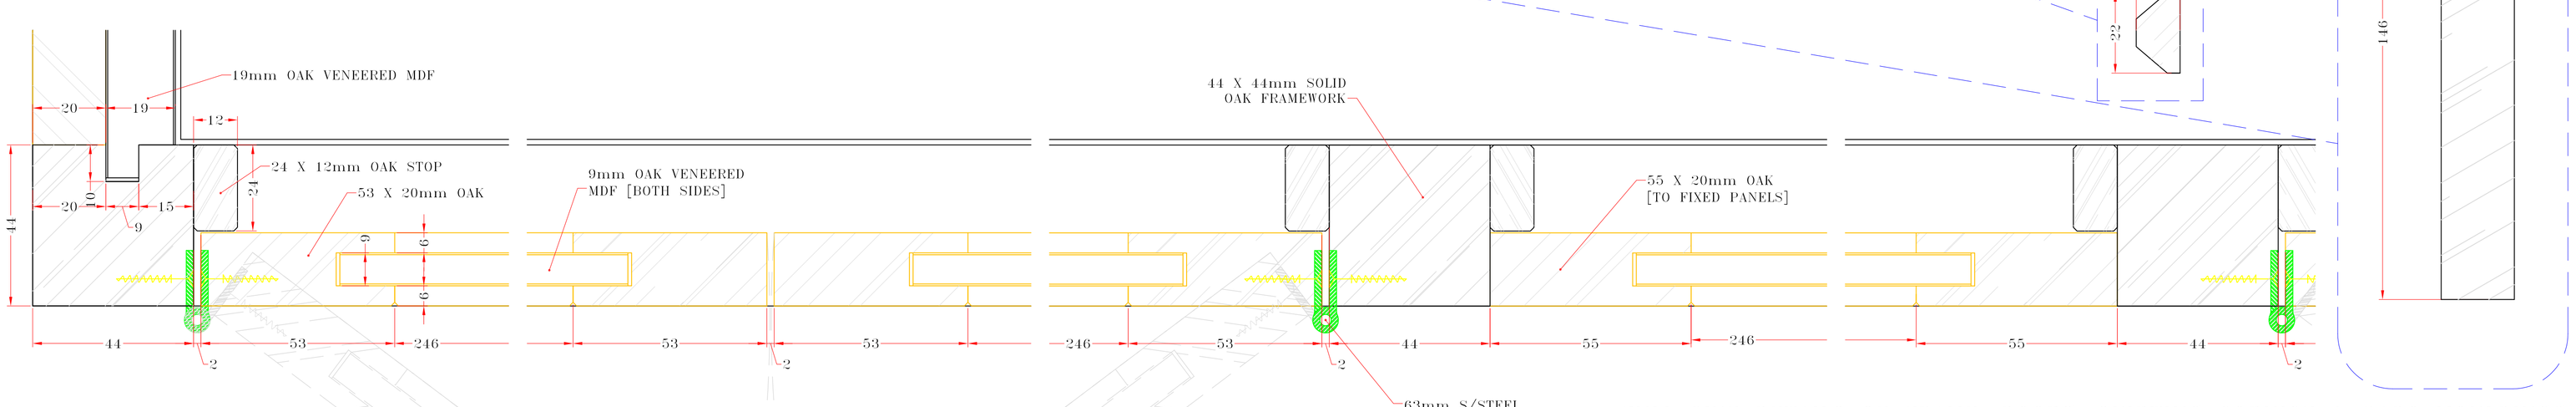

FULL SIZE DETAILS OF FRAME, DOORS, SKIRTING CORNICE & DADO MOULDINGS

ISSUE.		
NOTES.		
E		
D		
C		
B		
A	13/01/04	REVISED TO CLIENT'S INSTRUCTIONS
REV.	DATE.	DESCRIPTION.

DRAWN BY.	SCALE.
CDB	1:1-8 @A1
CUSTOMER. FOXWOLD	DATE. 08/12/03

DESCRIPTION. VANITY UNIT
PLAN ELEVATIONS & DETAILS

FINISH. OAK GRANITE

DRWG No. NKJ/FW/001 REV. A