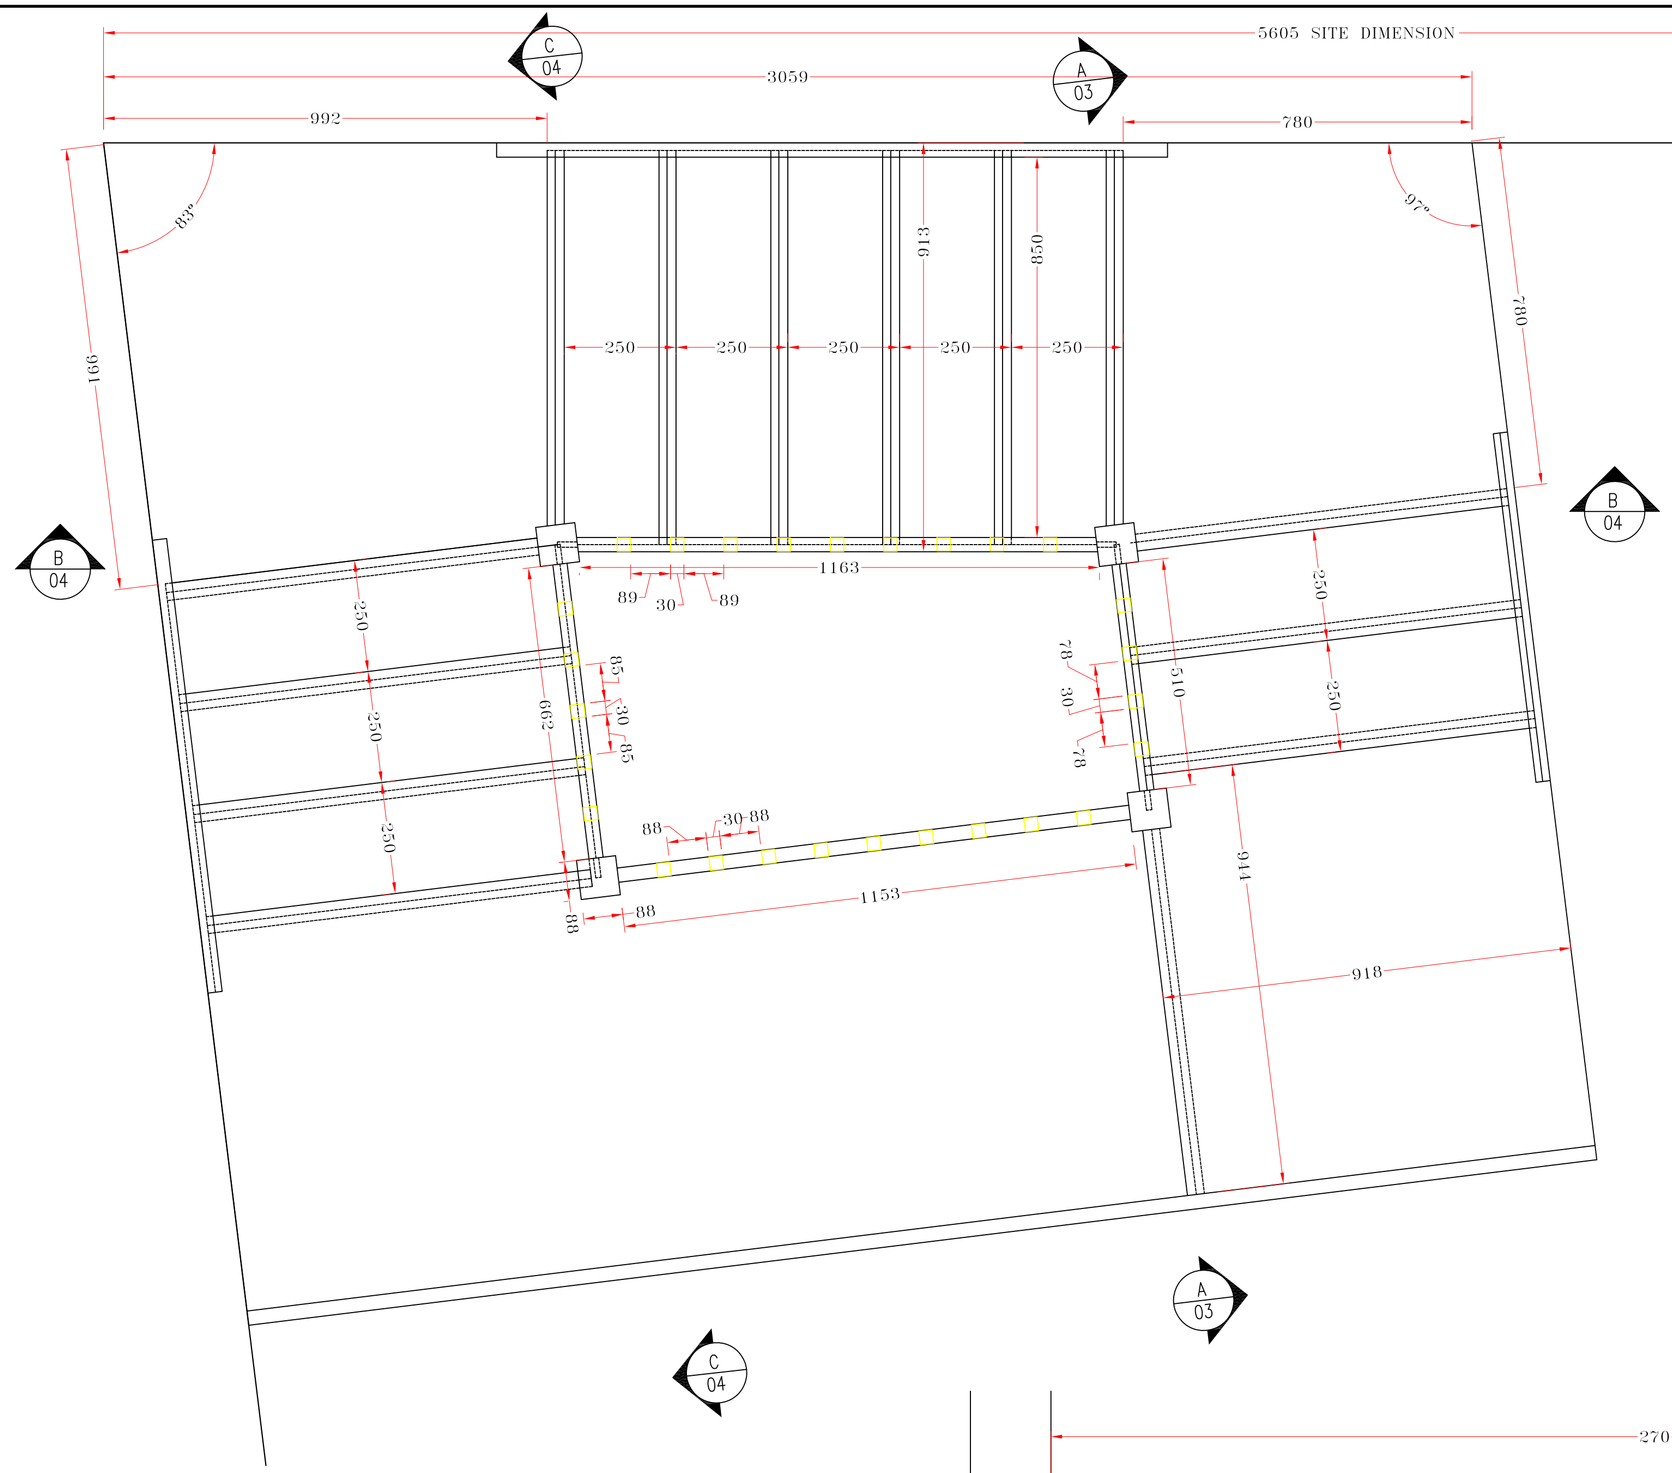

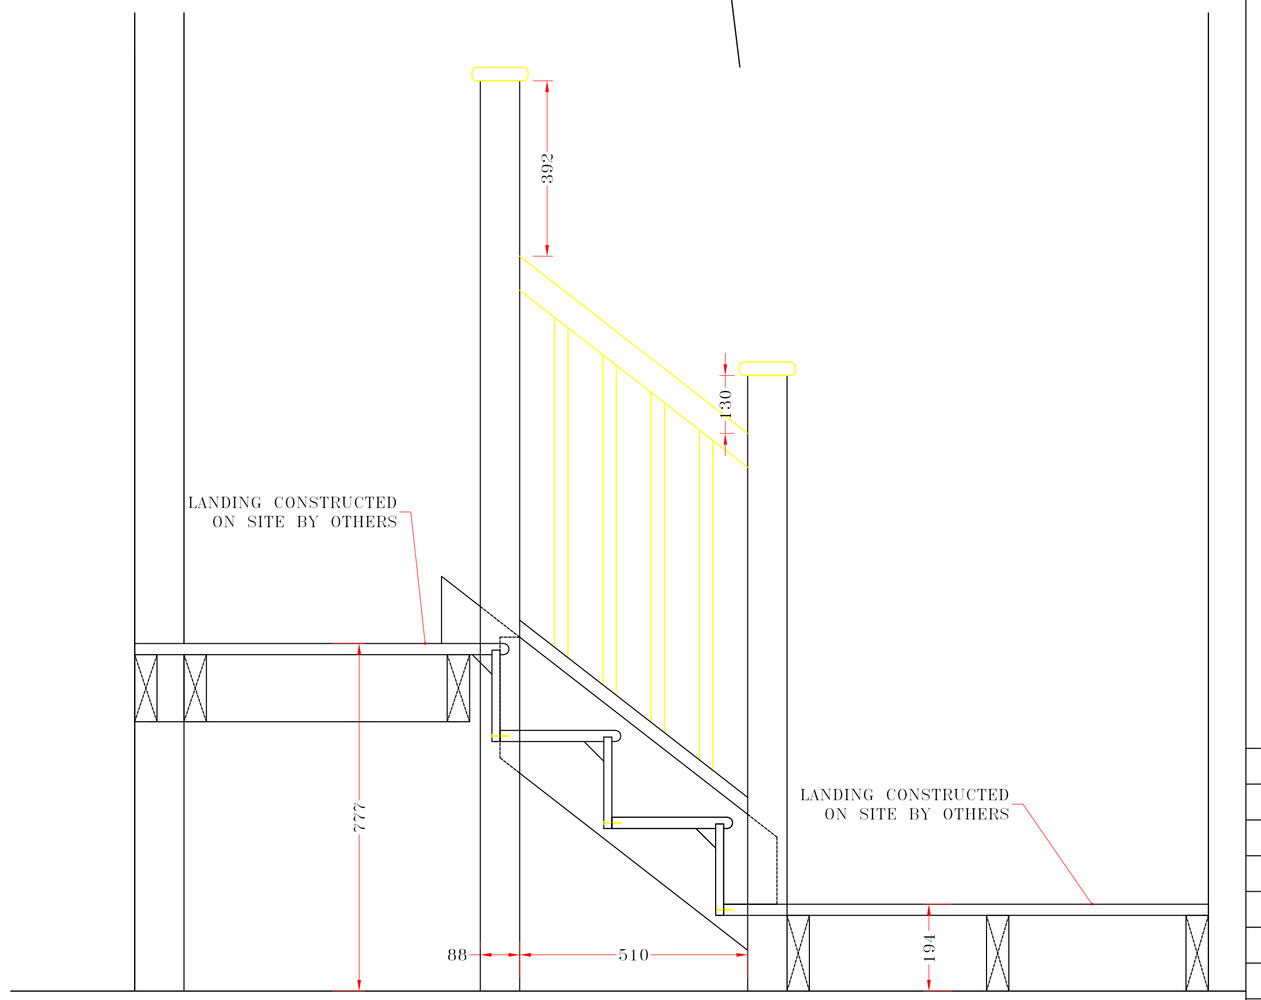

1:10 ELEVATION & SECTION THRU @ 'BB'

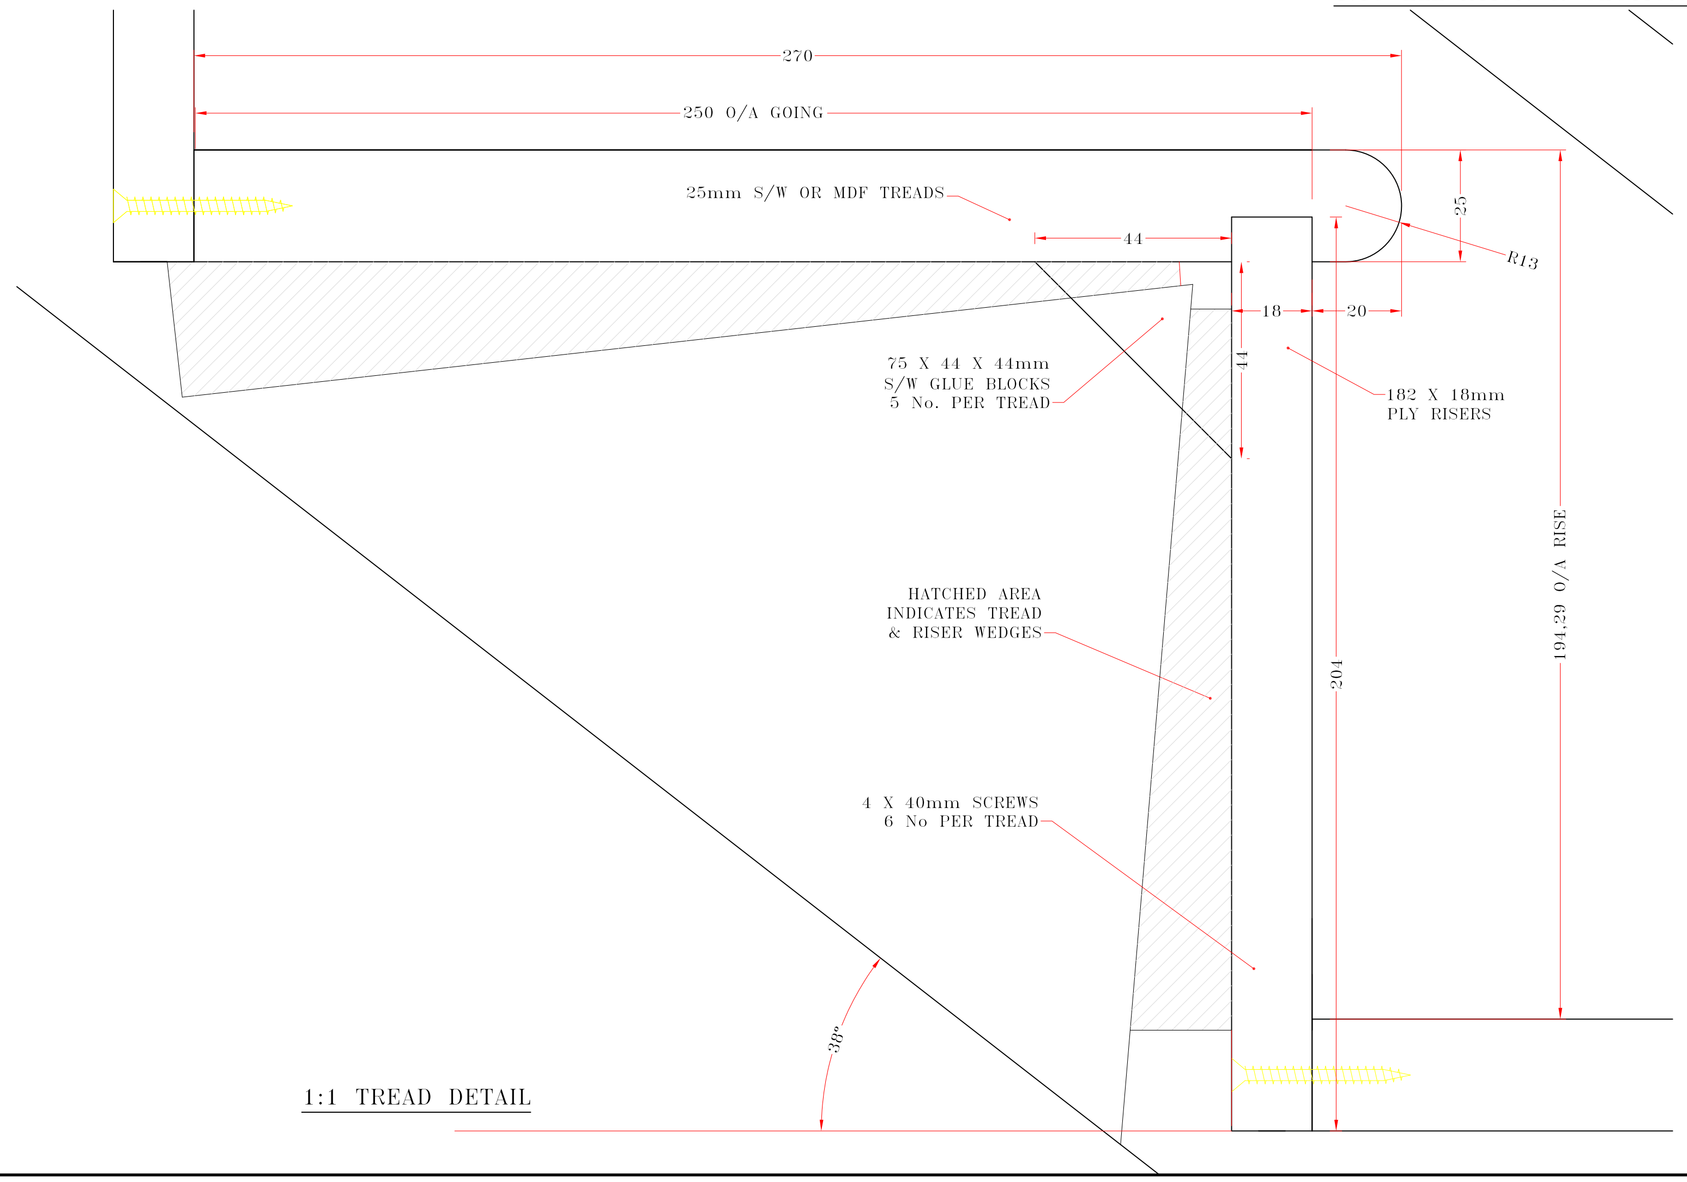

1:1 TREAD DETAIL

Notes

from drawing.

Date	Revisions

Client

ELMER CONSTRUCTION (LONDON)

Site Address

44-45 CARNABY STREET
LONDON
W1F 9PP

Drawing Title

SECOND TO THIRD FLOOR STAIRCASE

Scale 1:1-10

Date 08/08/04 | Drawn By CDB

Cad.File S/Drawing Office/Cad Files/

Drg. No. 14465/03 | Rev.