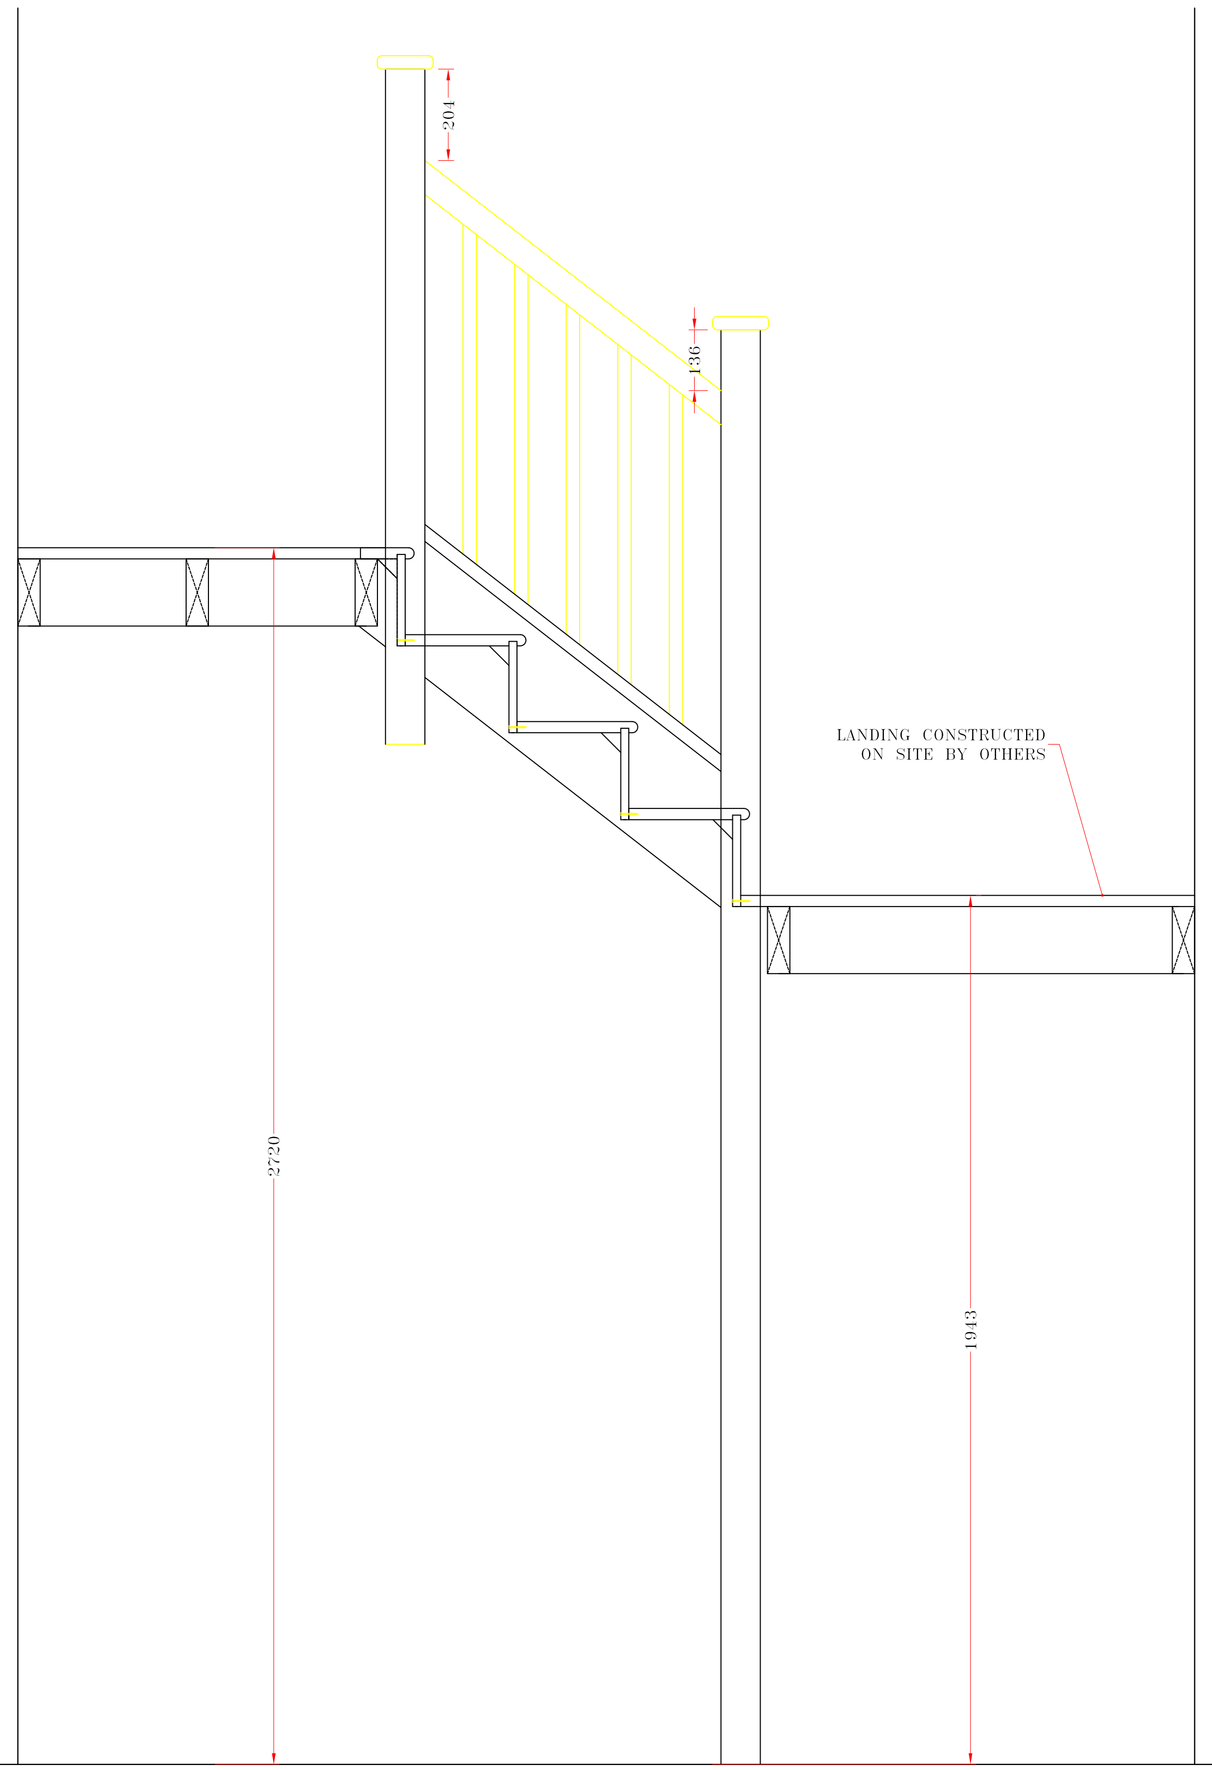

1:10 ELEVATION & SECTION THRU 'CC'

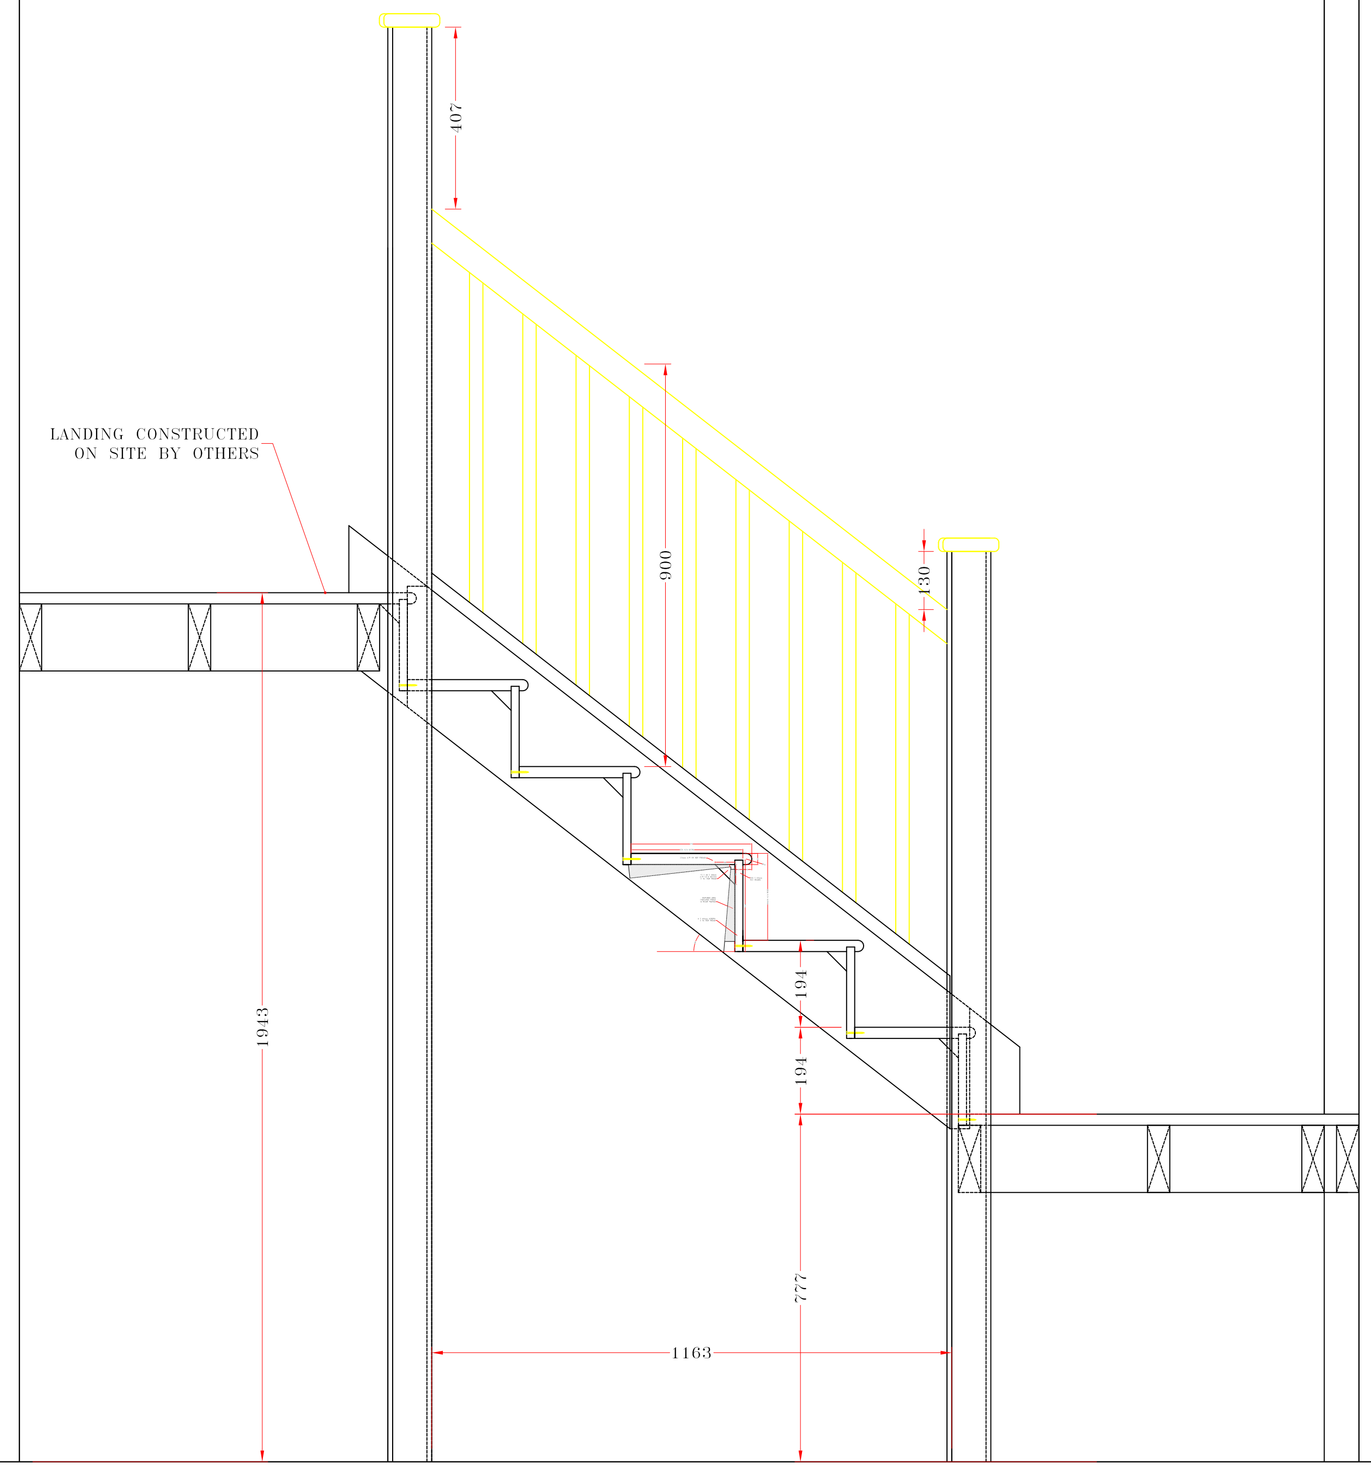

1:10 ELEVATION & SECTION THRU @ 'BB'

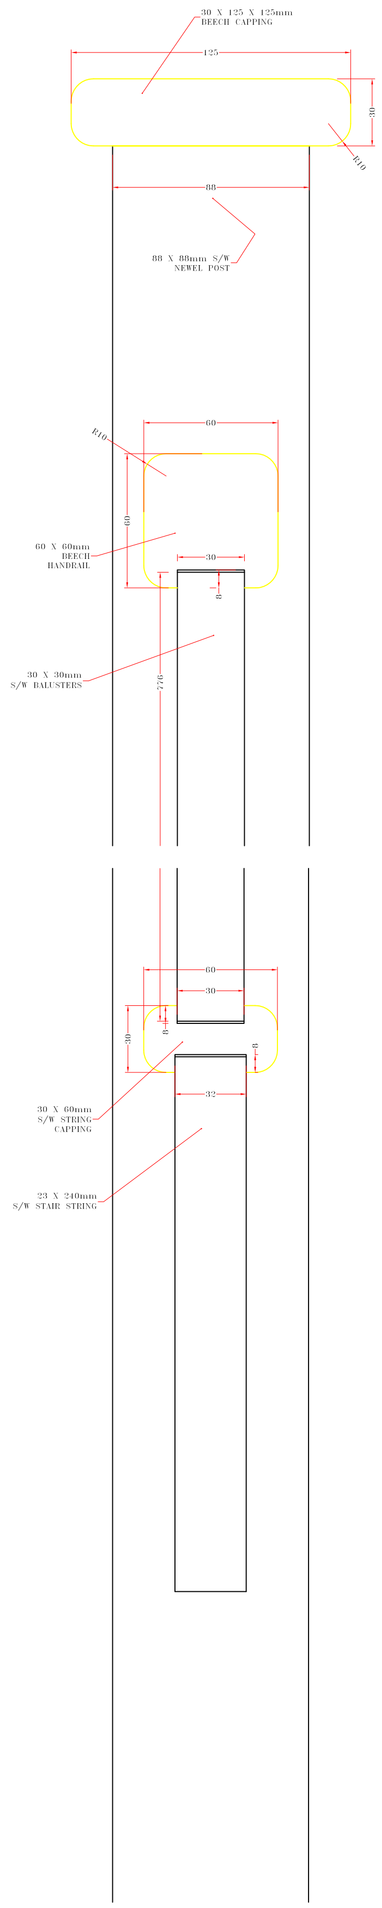

1:2 DETAIL
NEWEL POST, HANDRAIL,
BASE RAIL & NEWEL CAP

Notes

	Date	Revisions

Client
ELMER CONSTRUCTION
(LONDON)

Site Address
44-45 CARNABY STREET
LONDON
W1F 9PP

Drawing Title
SECOND TO THIRD
FLOOR STAIRCASE

Scale 1:2-10

Date 08/08/04 | Drawn By CDB

Cad.File S/Drawing Office/Cad Files/

Drg. No. 14465/04 | Rev.