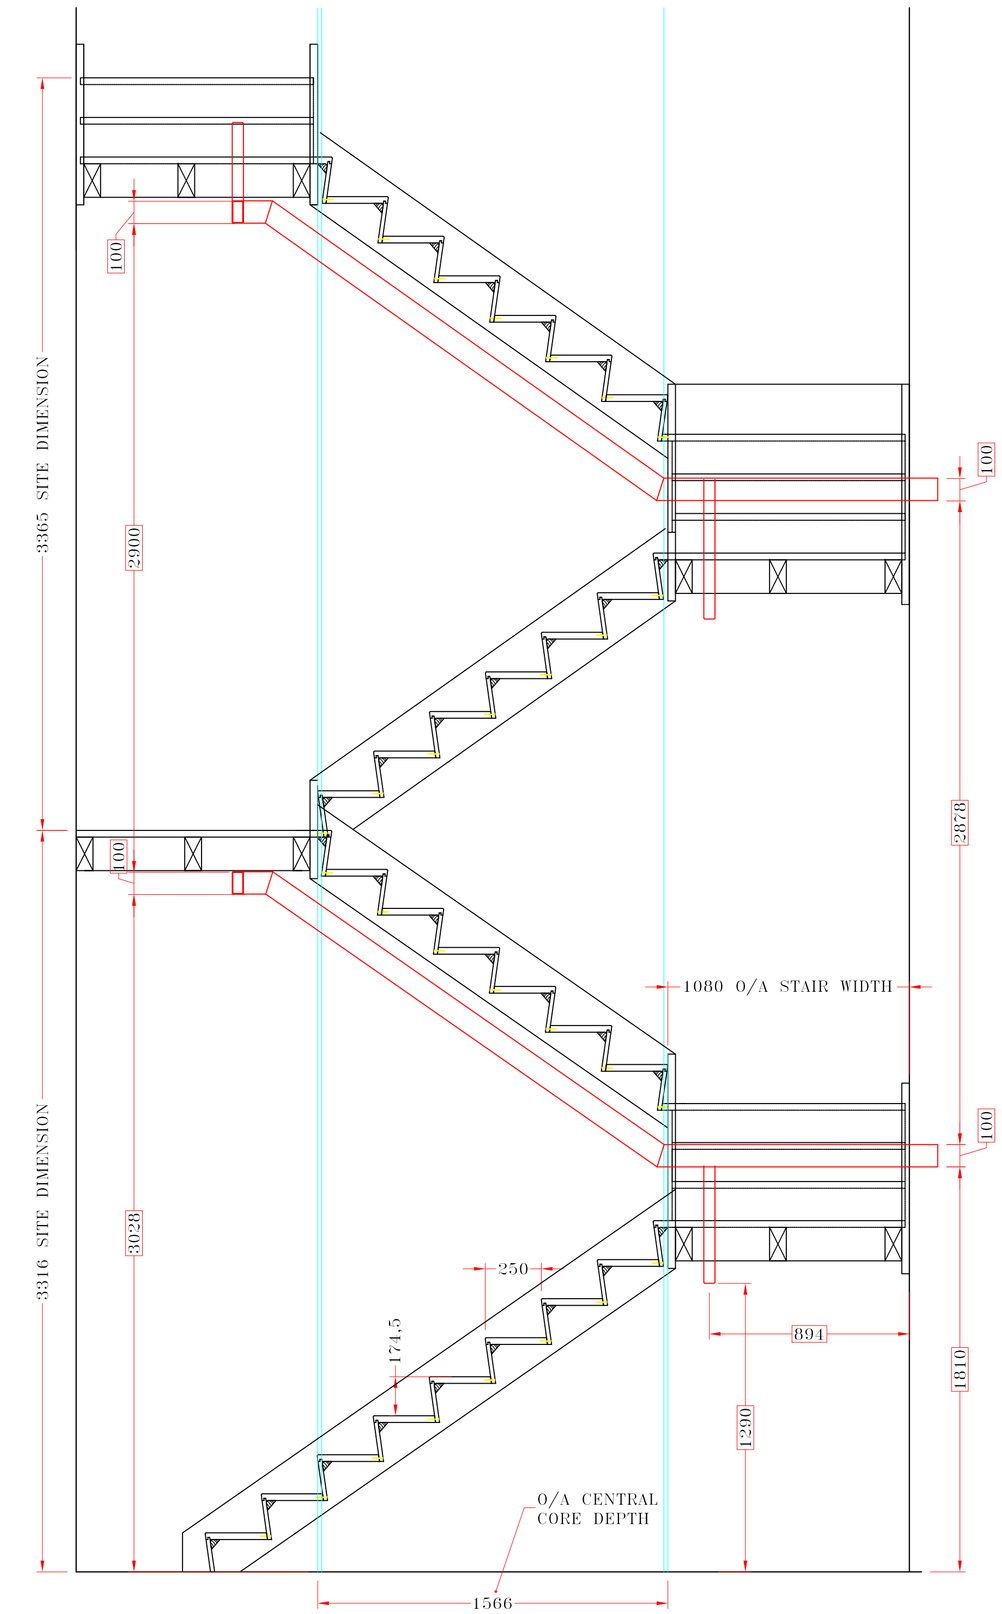

1:20 ELEVATION 'AA'

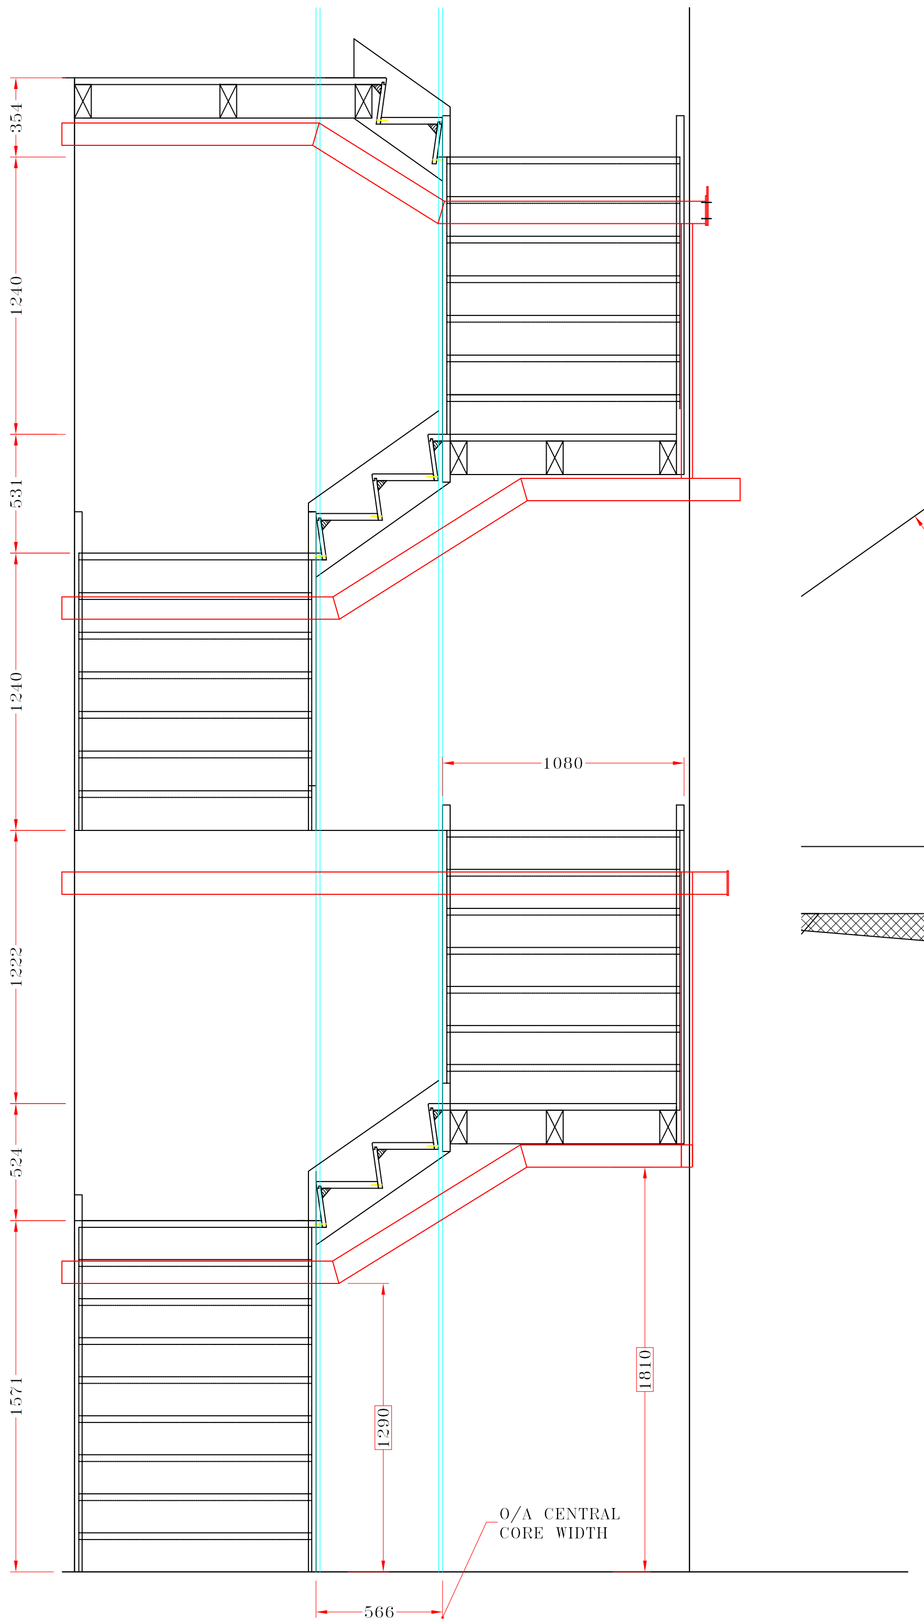

1:20 ELEVATION 'BB'

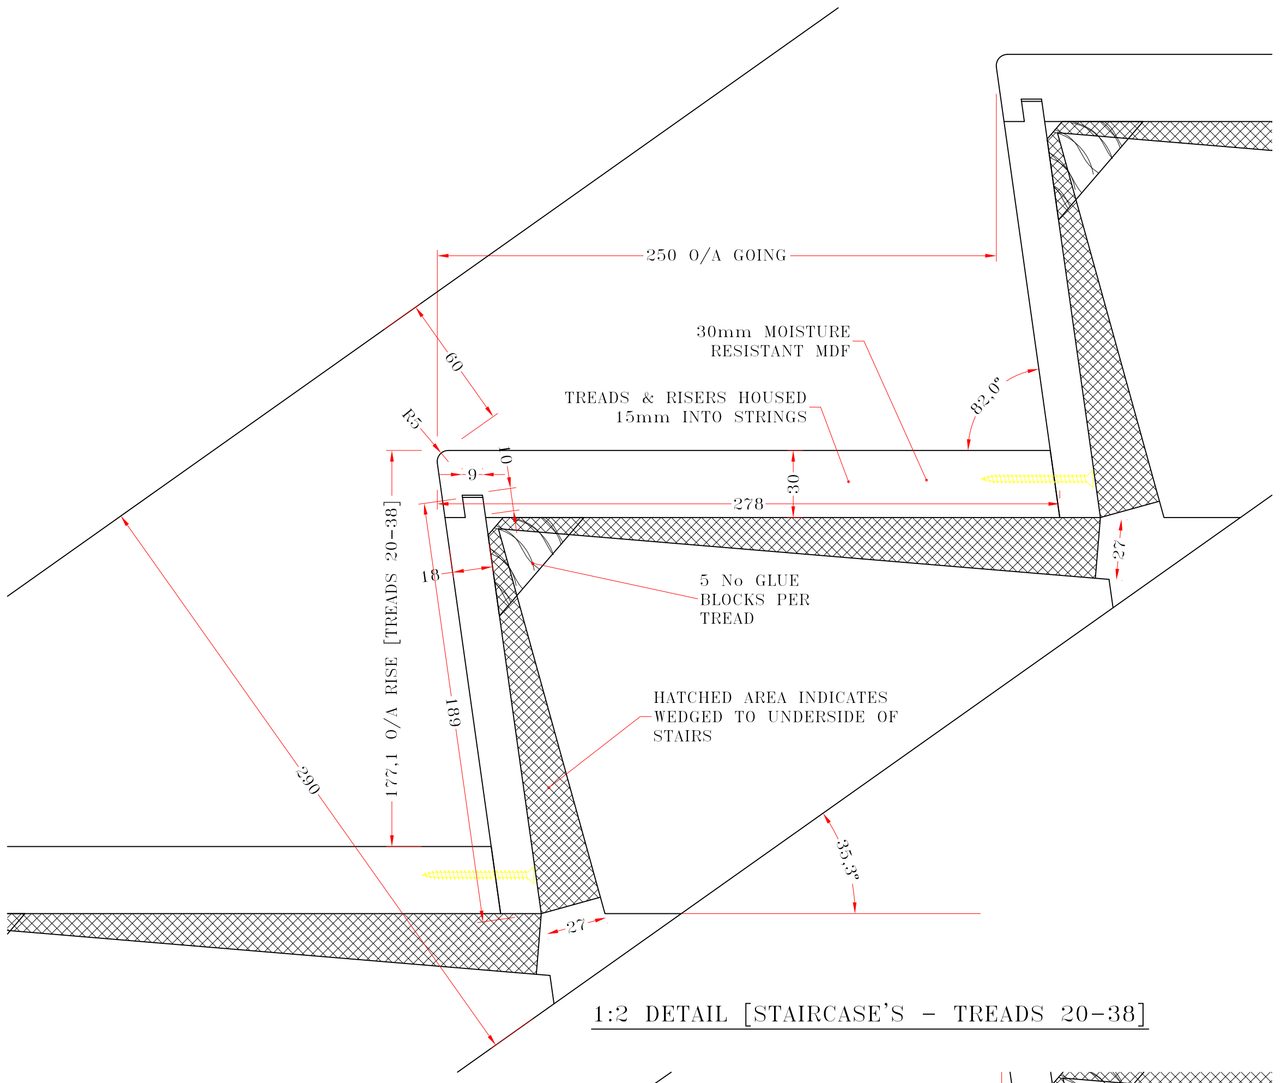

1:2 DETAIL [STAIRCASE'S - TREADS 20-38]

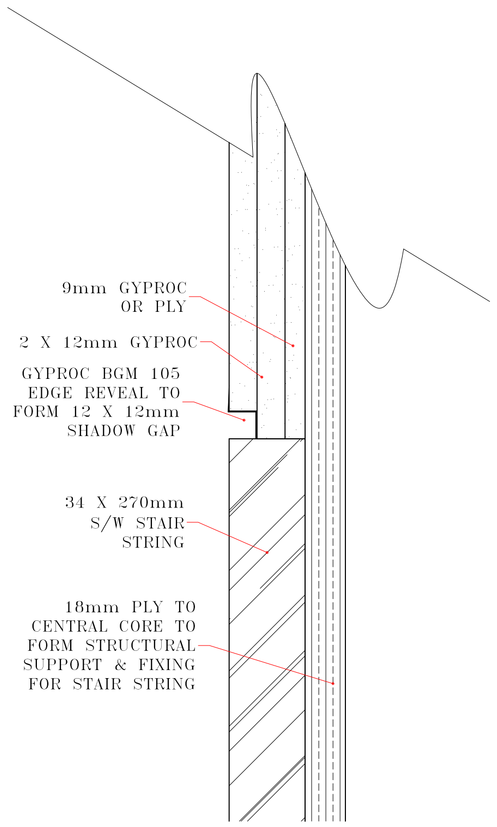

1:2 DETAIL - SUGGESTED FINISH BETWEEN CORE SIDE STRING & GYPROC PARTITION CORE WALL

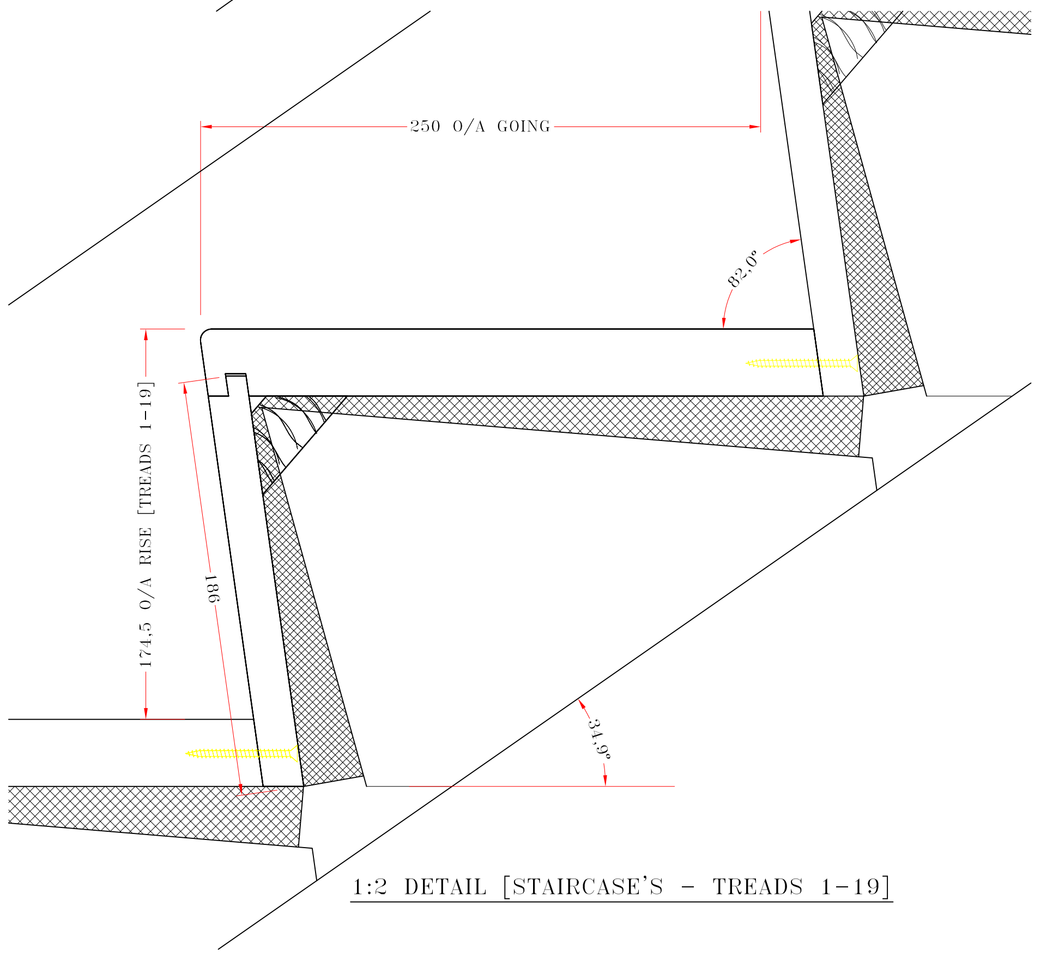

1:2 DETAIL [STAIRCASE'S - TREADS 1-19]

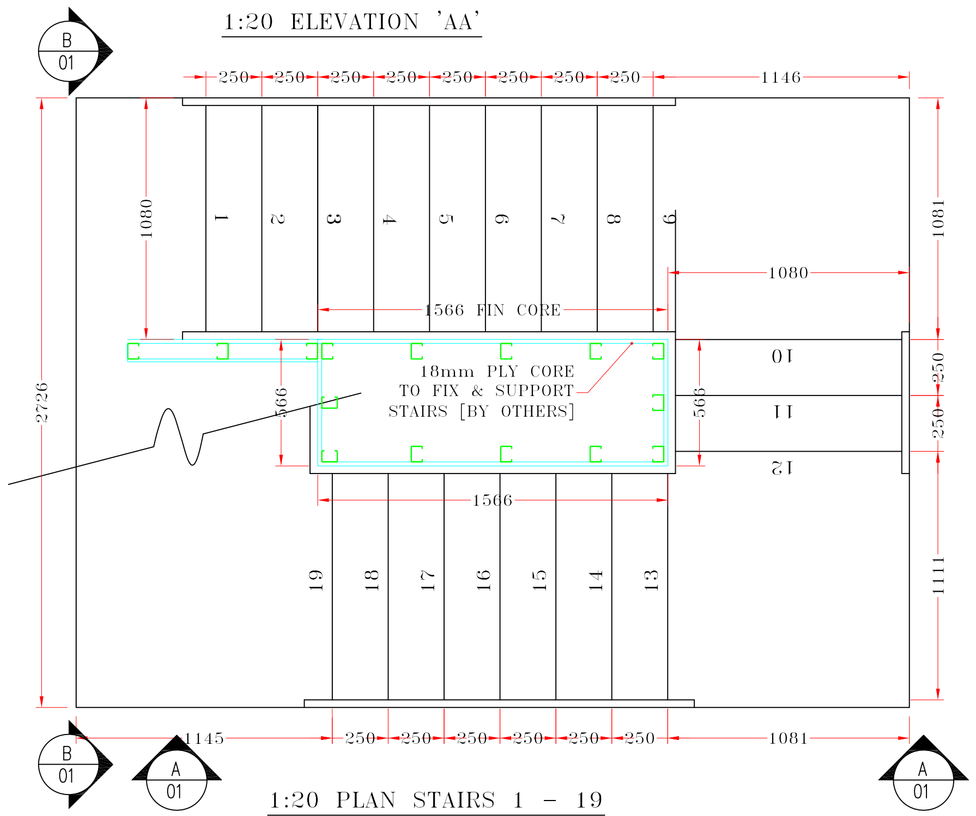

1:20 PLAN STAIRS 1 - 19

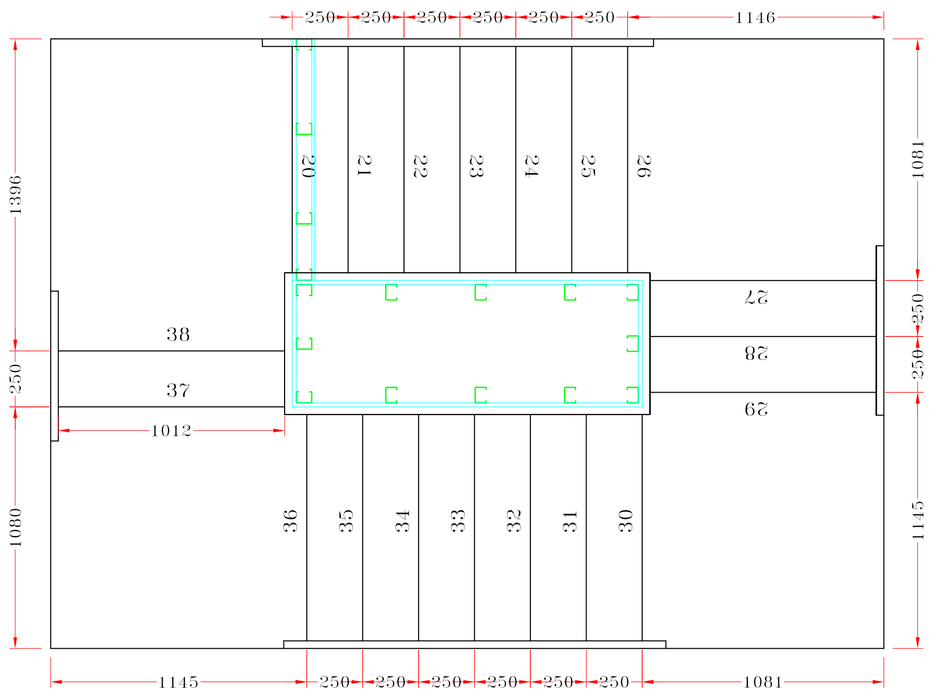

1:20 PLAN STAIRS 20 - 38

PLEASE NOTE.

THE POSITIONS OF STEELWORK SHOWN ON THIS DRAWING HAVE BEEN ESTABLISHED FROM DRAWINGS SUPPLIED BY METALWORK CONTRACTORS & NOT FROM PHYSICAL MEASUREMENTS ON SITE

ISSUE. DRAFT ISSUE FOR APPROVAL

NOTES.

STRING WIDTH ALTERED TO ACHIEVE 60mm MARGIN ABOVE PITCH LINE [AS ARCHITECTS COMMENTS]

STEELWORK ELEVATIONS OVERLAID FROM 'D.M. STEELWORK LTD' FABRICATION DRAWING No. 402/13

REV.	DATE.	DESCRIPTION.
E		
D		
C		
B		
A		REFER TO NOTE ABOVE

DRAWN BY. CDB	**SCALE.** 1:2-10
CUSTOMER. DAVE O'KEEKE & CO. LTD	**DATE.**
DESCRIPTION. LONDON NHS TRUST PROPOSED STAIRCASE 01	
FINISH. S/W - MDF	
DRWG No. SC5-01	**REV.** A