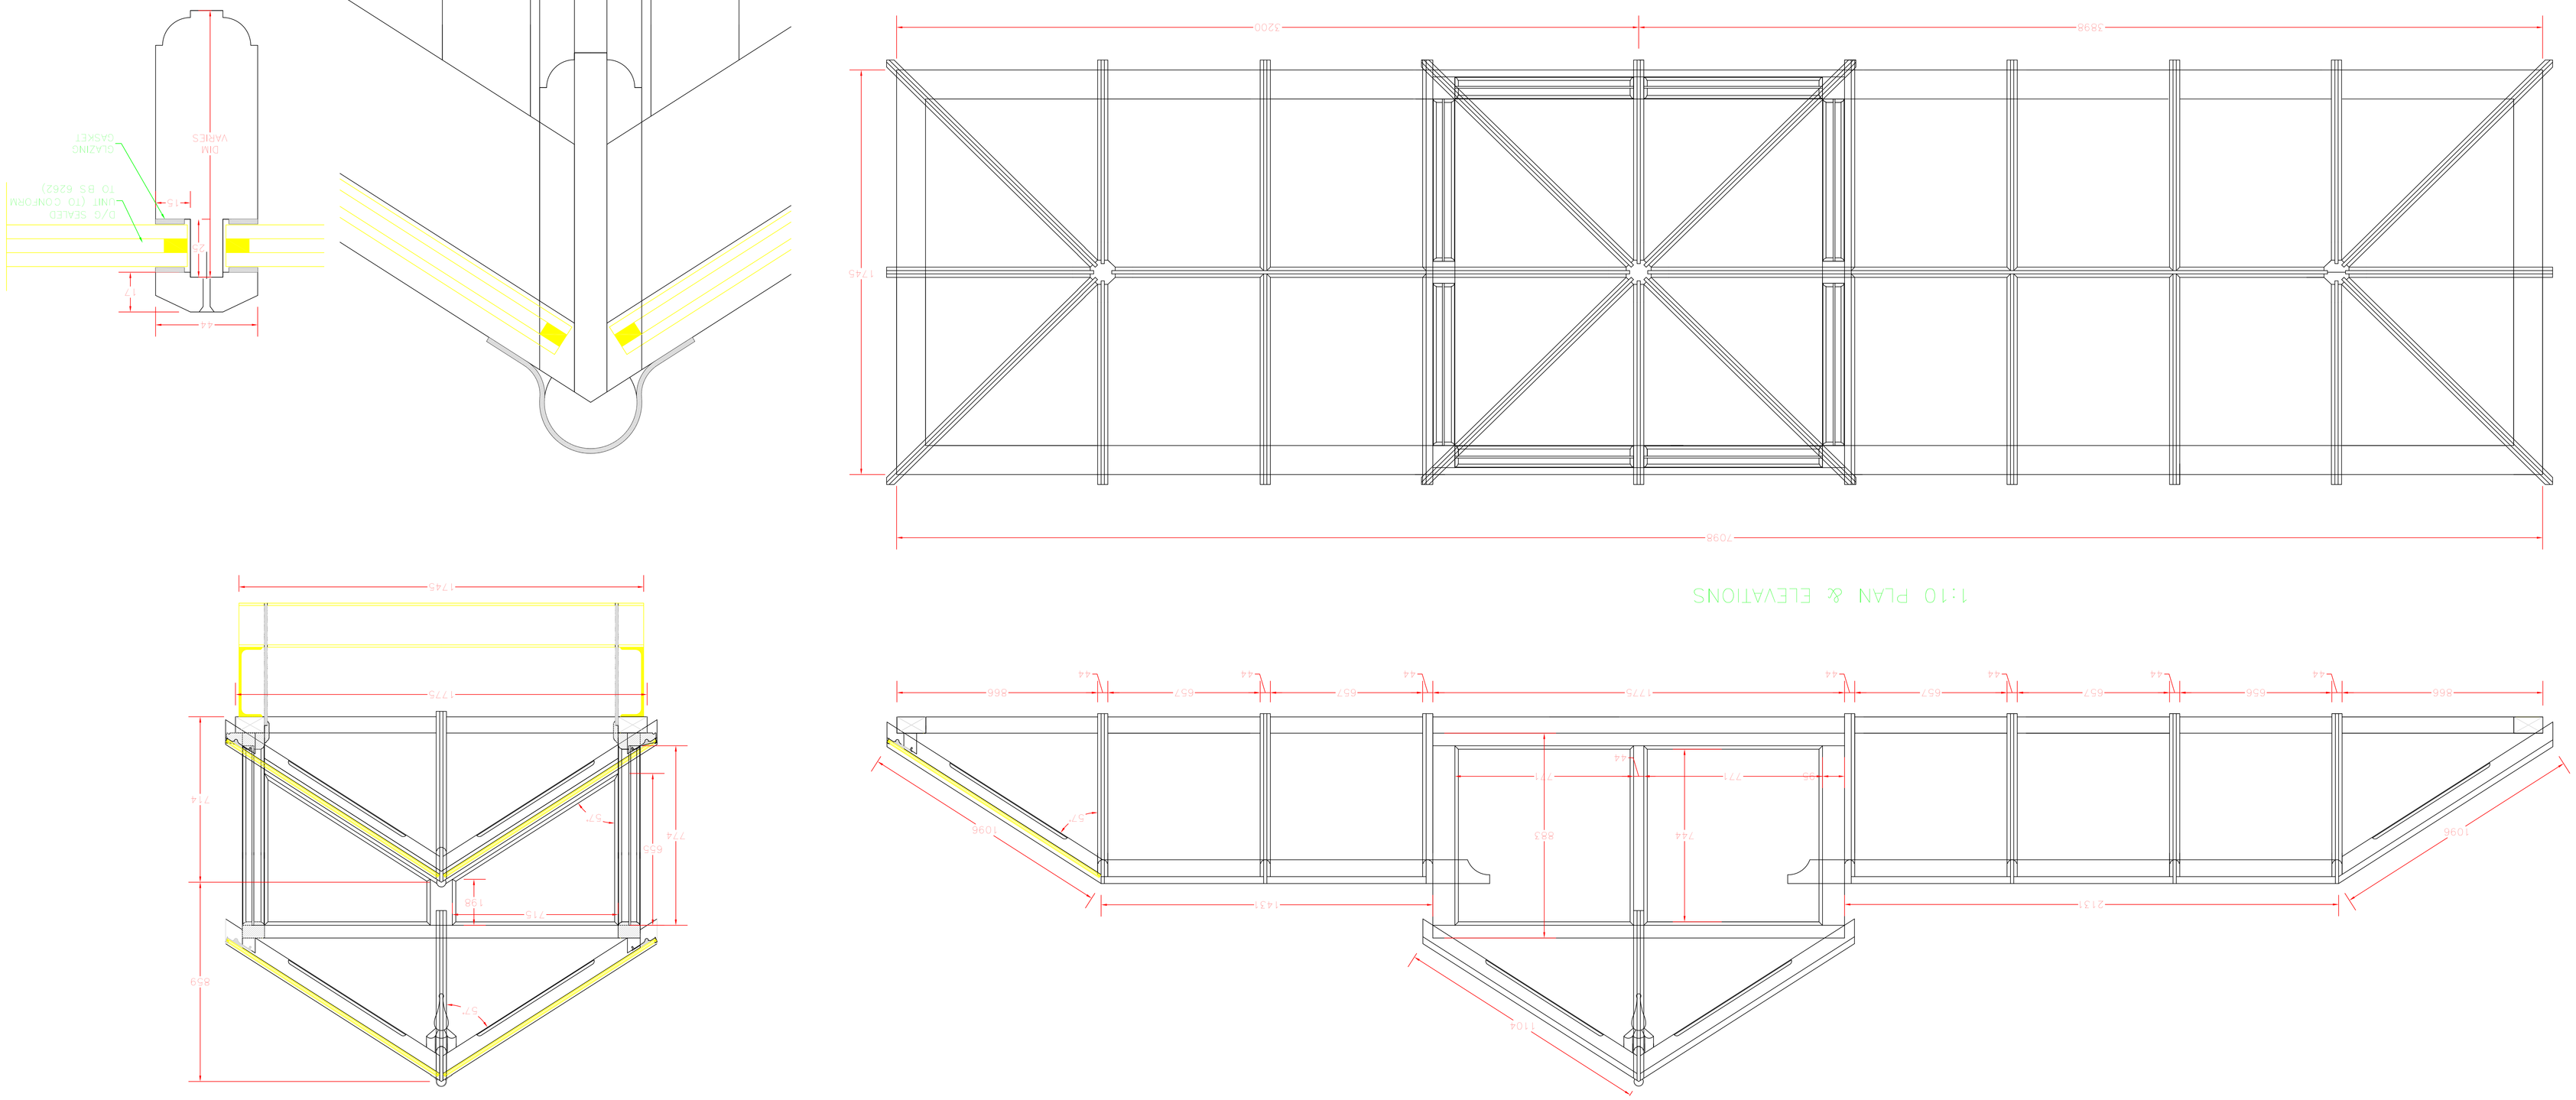

ISSUE		
NOTES.		
E		
D		
C		
B		
A	14/06/01	VERTICAL GLAZING ALTERED
REV.	DATE.	DESCRIPTION

DRAWN BY.	SCALE.
2-3 LEES PLACE, MANTAIR & 1:10 @ A0	
CUSTOMER.	DATE.
INTERIOR	08/06/01
DESCRIPTION. ATRIUM ROOF LIGHT	
FINISH. FOR PAINT	
DRWG No. 164/001/A	REV. A