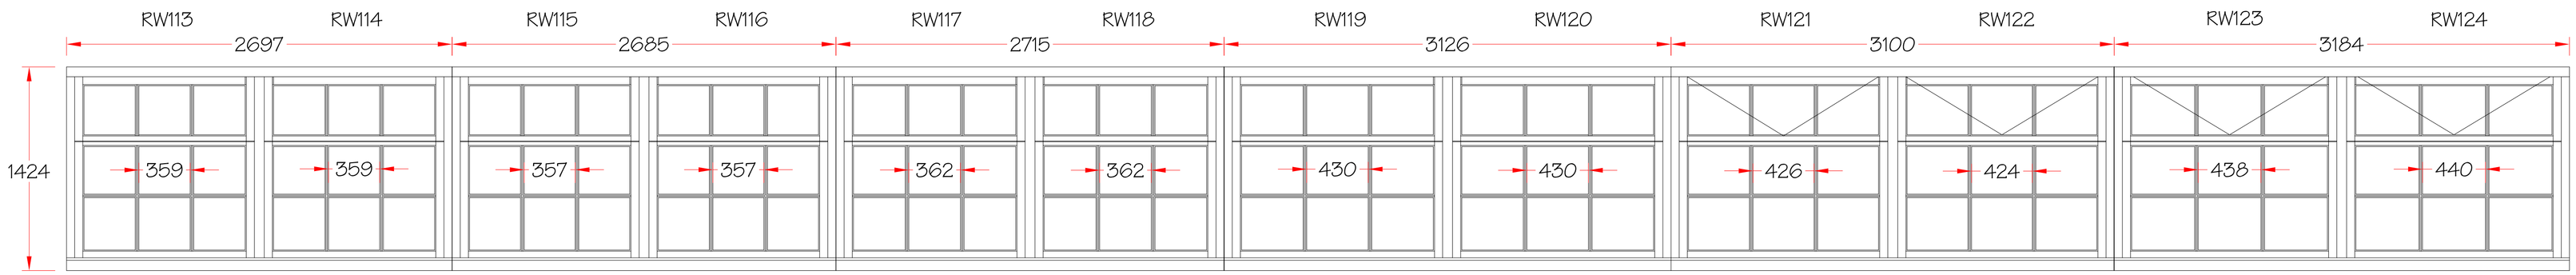

1:25 ELEVATION OF CLERESTORY WINDOWS [VIEWED FLAT] THRU 'AA'

1:25 ELEVATION OF CLERESTORY WINDOWS [VIEWED FLAT] THRU 'BB'

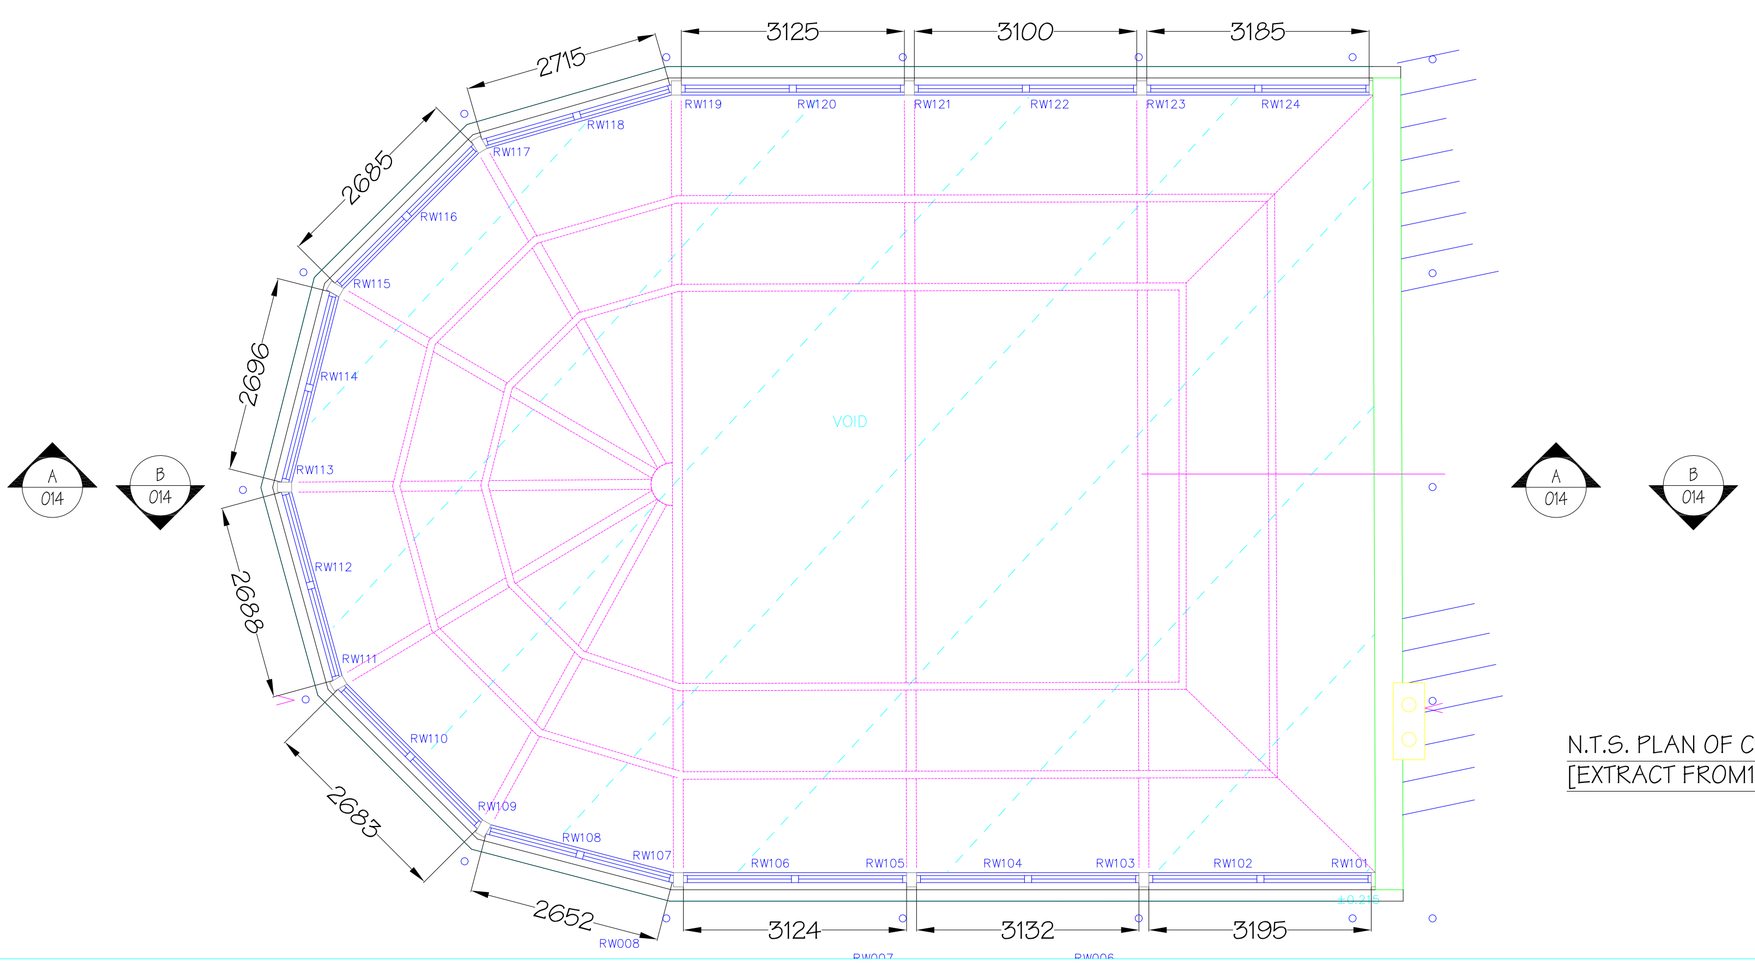

N.T.S. PLAN OF CLERESTORY WINDOWS
[EXTRACT FROM1 DWG. L3151 - MATTHEW LLOYD]

ISSUE.		
NOTES. WINDOWS RW113-124		
E		
D		
C		
B		OPPOSITE ELEVATION INSERTED
A		BOTTOM RAIL REDUCED
REV.	DATE.	DESCRIPTION.

DRAWN BY.	SCALE.
CUSTOMER.	DATE.
DESCRIPTION.	
FINISH.	
DRWG No.	REV.