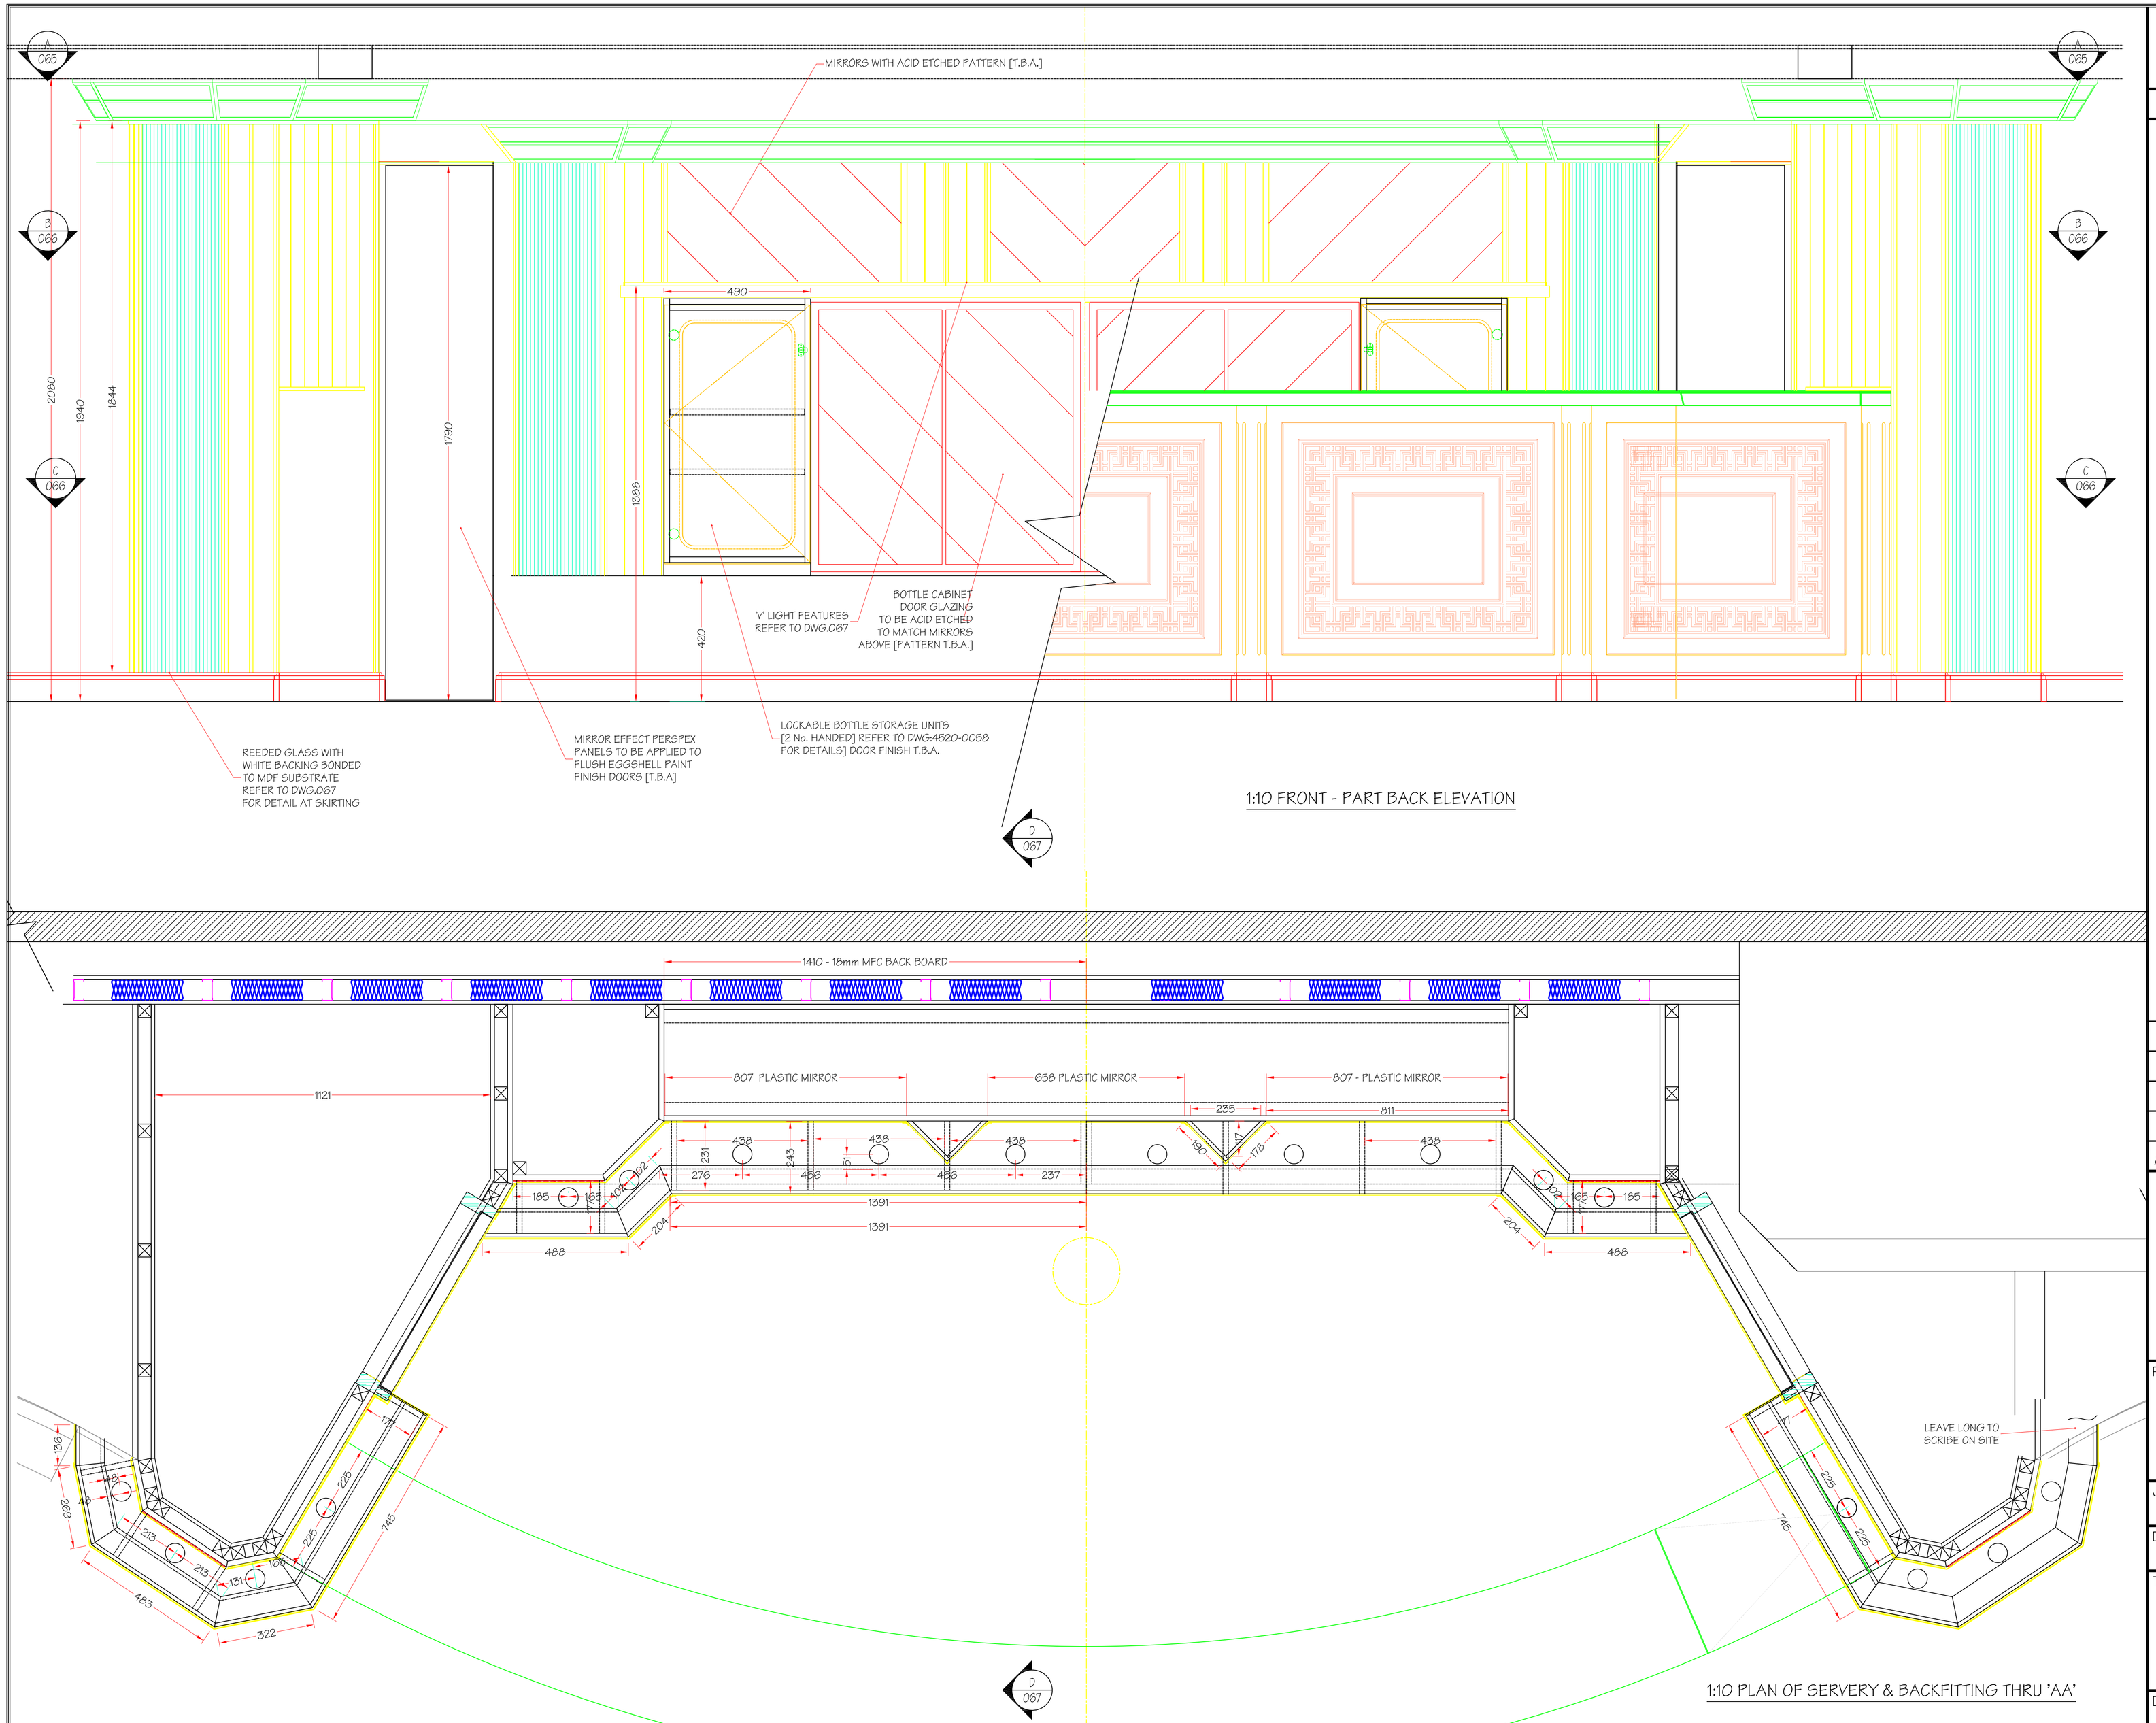

1:10 FRONT - PART BACK ELEVATION

1:10 PLAN OF SERVERY & BACKFITTING THRU 'AA'

NOTES

DRAFT ISSUE FOR COMMENT

A	ALTERED TO ARCHITECTS COMMENTS	07/11 2004

PROJECT
VIVID INTERIORS
PRINCE EDWARD THEATRE

JOINERY REF'	SCALE 1:10 @A1
DATE	DRAWN: CDB
	CHECKED:

TITLE
ENTRANCE FOYER WINE BAR
WINE BAR PLAN & ELEVATION

DRAWING NUMBER 4520/065	REVISION A