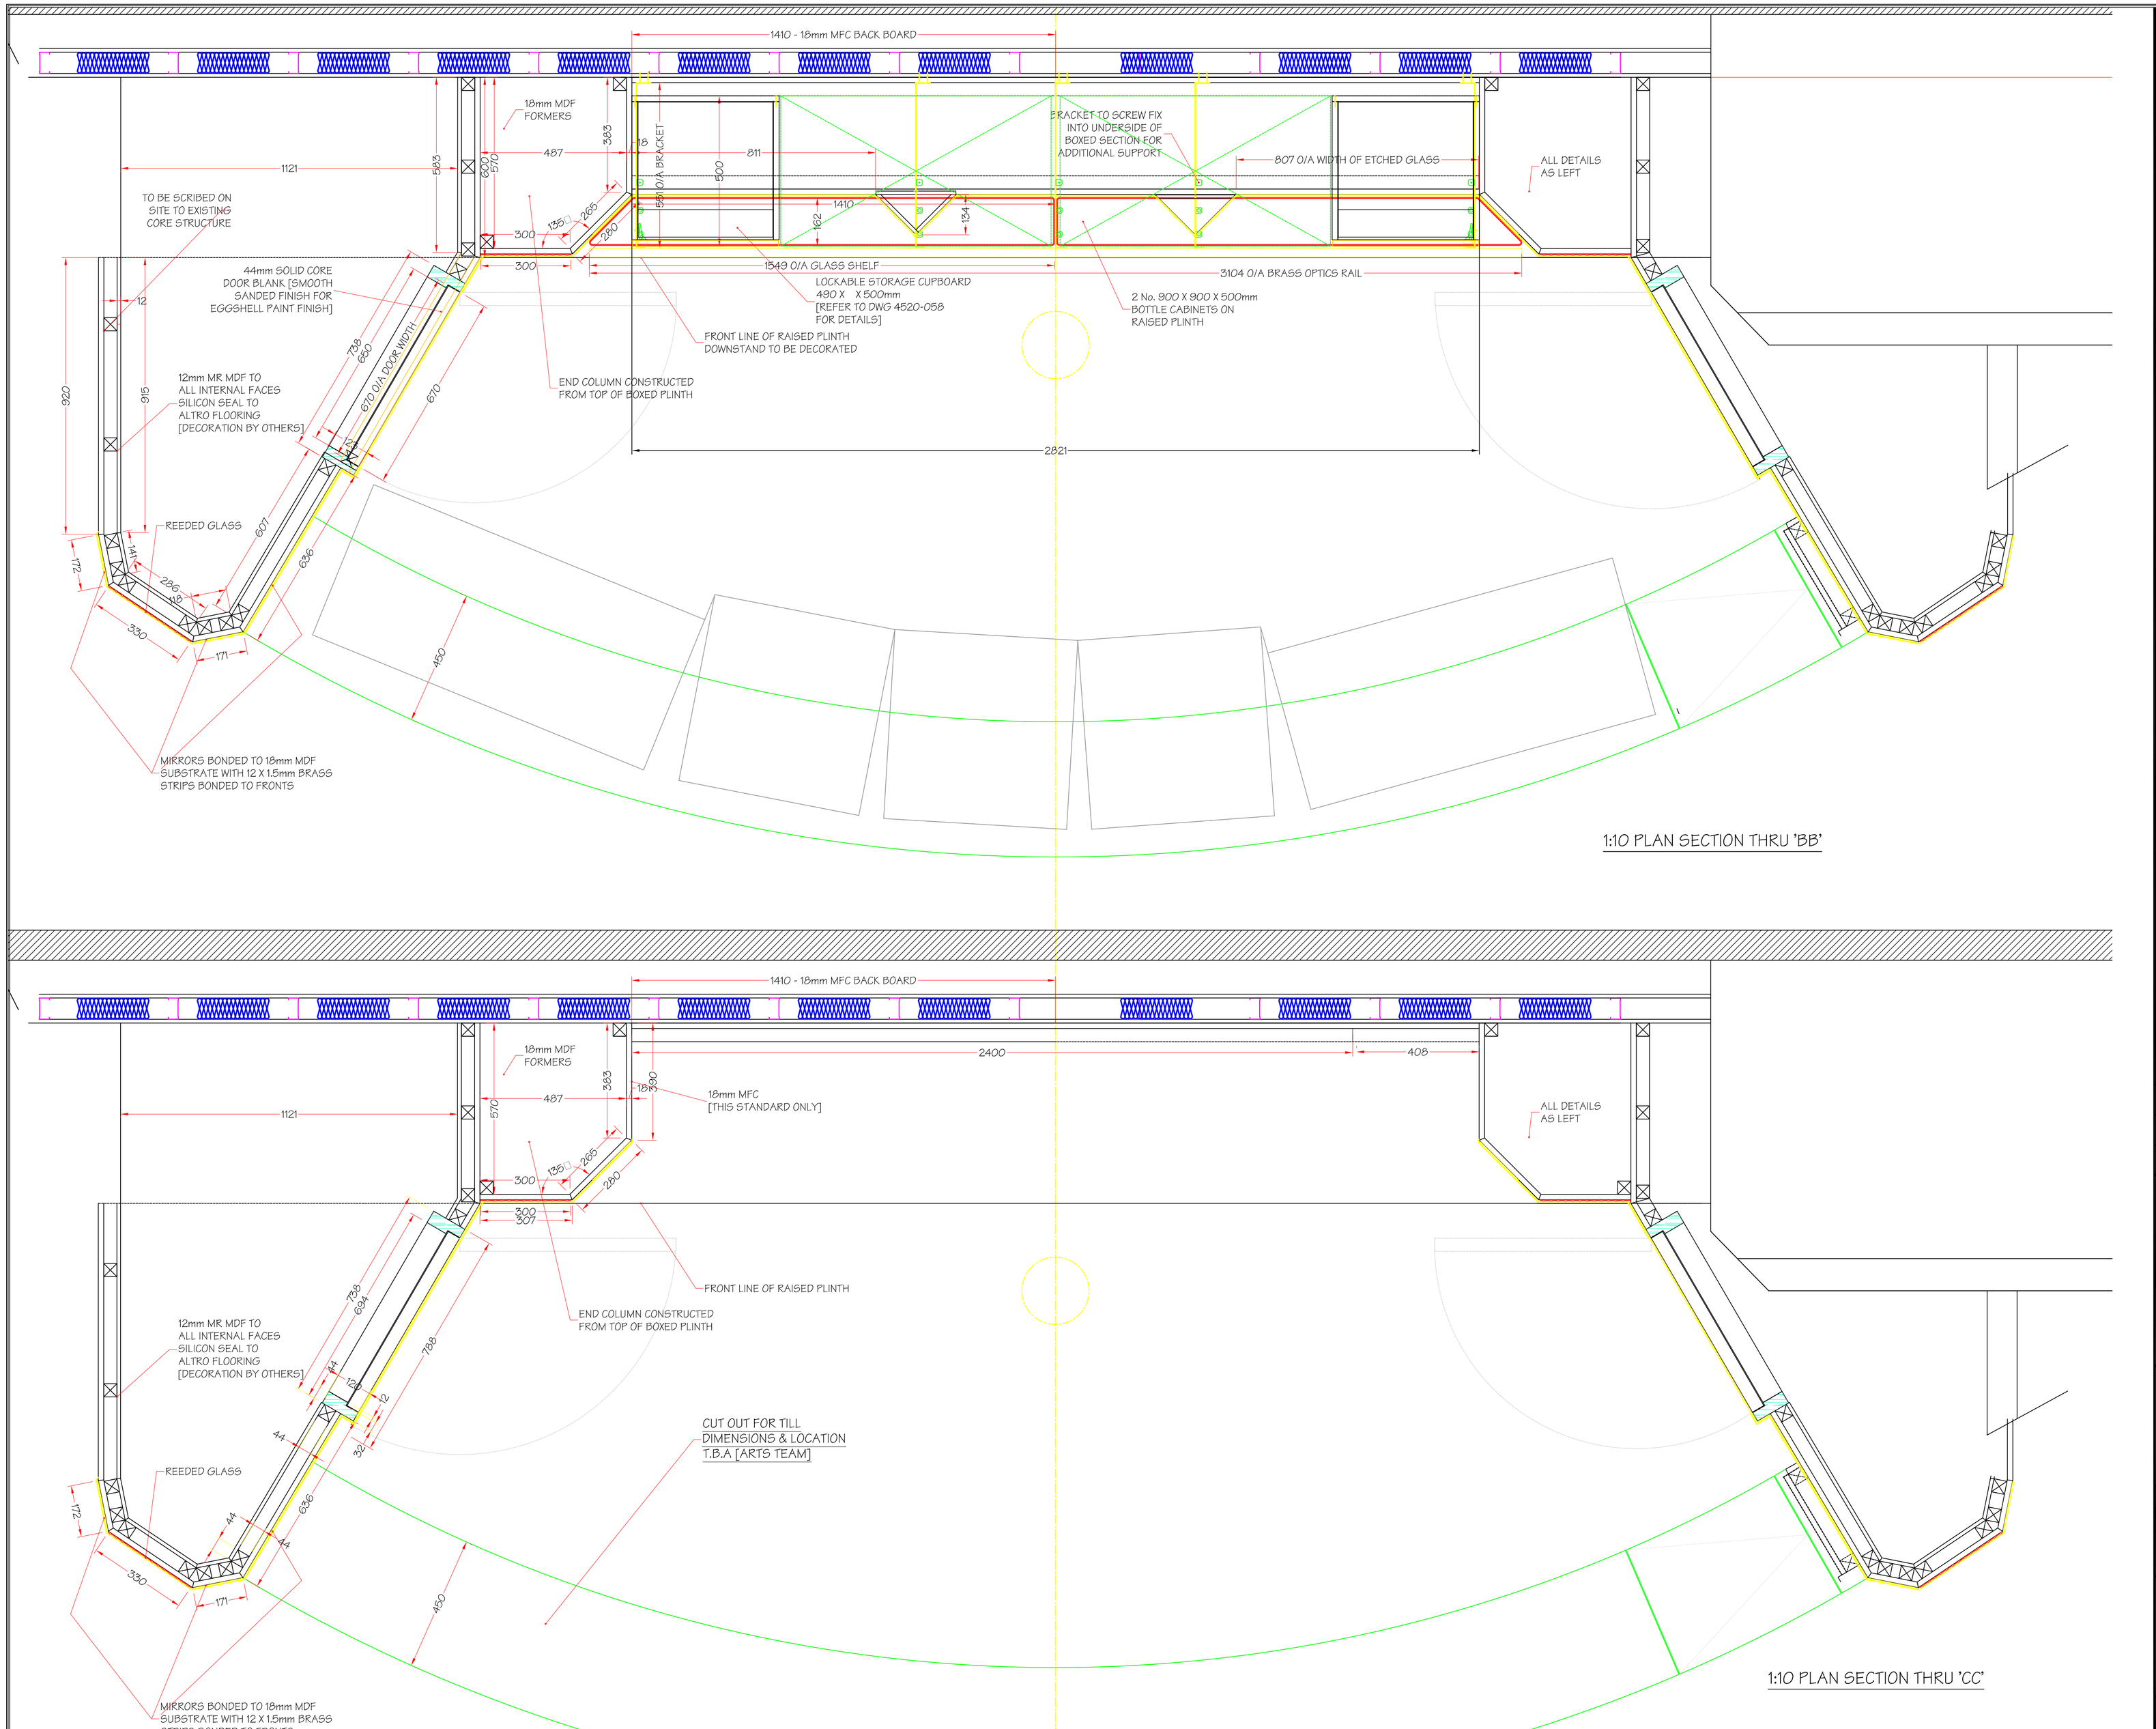

NOTES

DRAFT ISSUE FOR COMMENT

A	BOTTLE CABINETS / CUPBOARD ALTERED AS ARCHITECTS INSTRUCTION	07/11 2004

PROJECT
VIVID INTERIORS
PRINCE EDWARD THEATRE

JOINERY REF'	SCALE 1:10 @ A1
DATE	DRAWN: CDB
	CHECKED:

TITLE
ENTRANCE FOYER WINE BAR
WINE BAR BACK FITTING
DETAILS

DRAWING NUMBER 4520/066	REVISION A