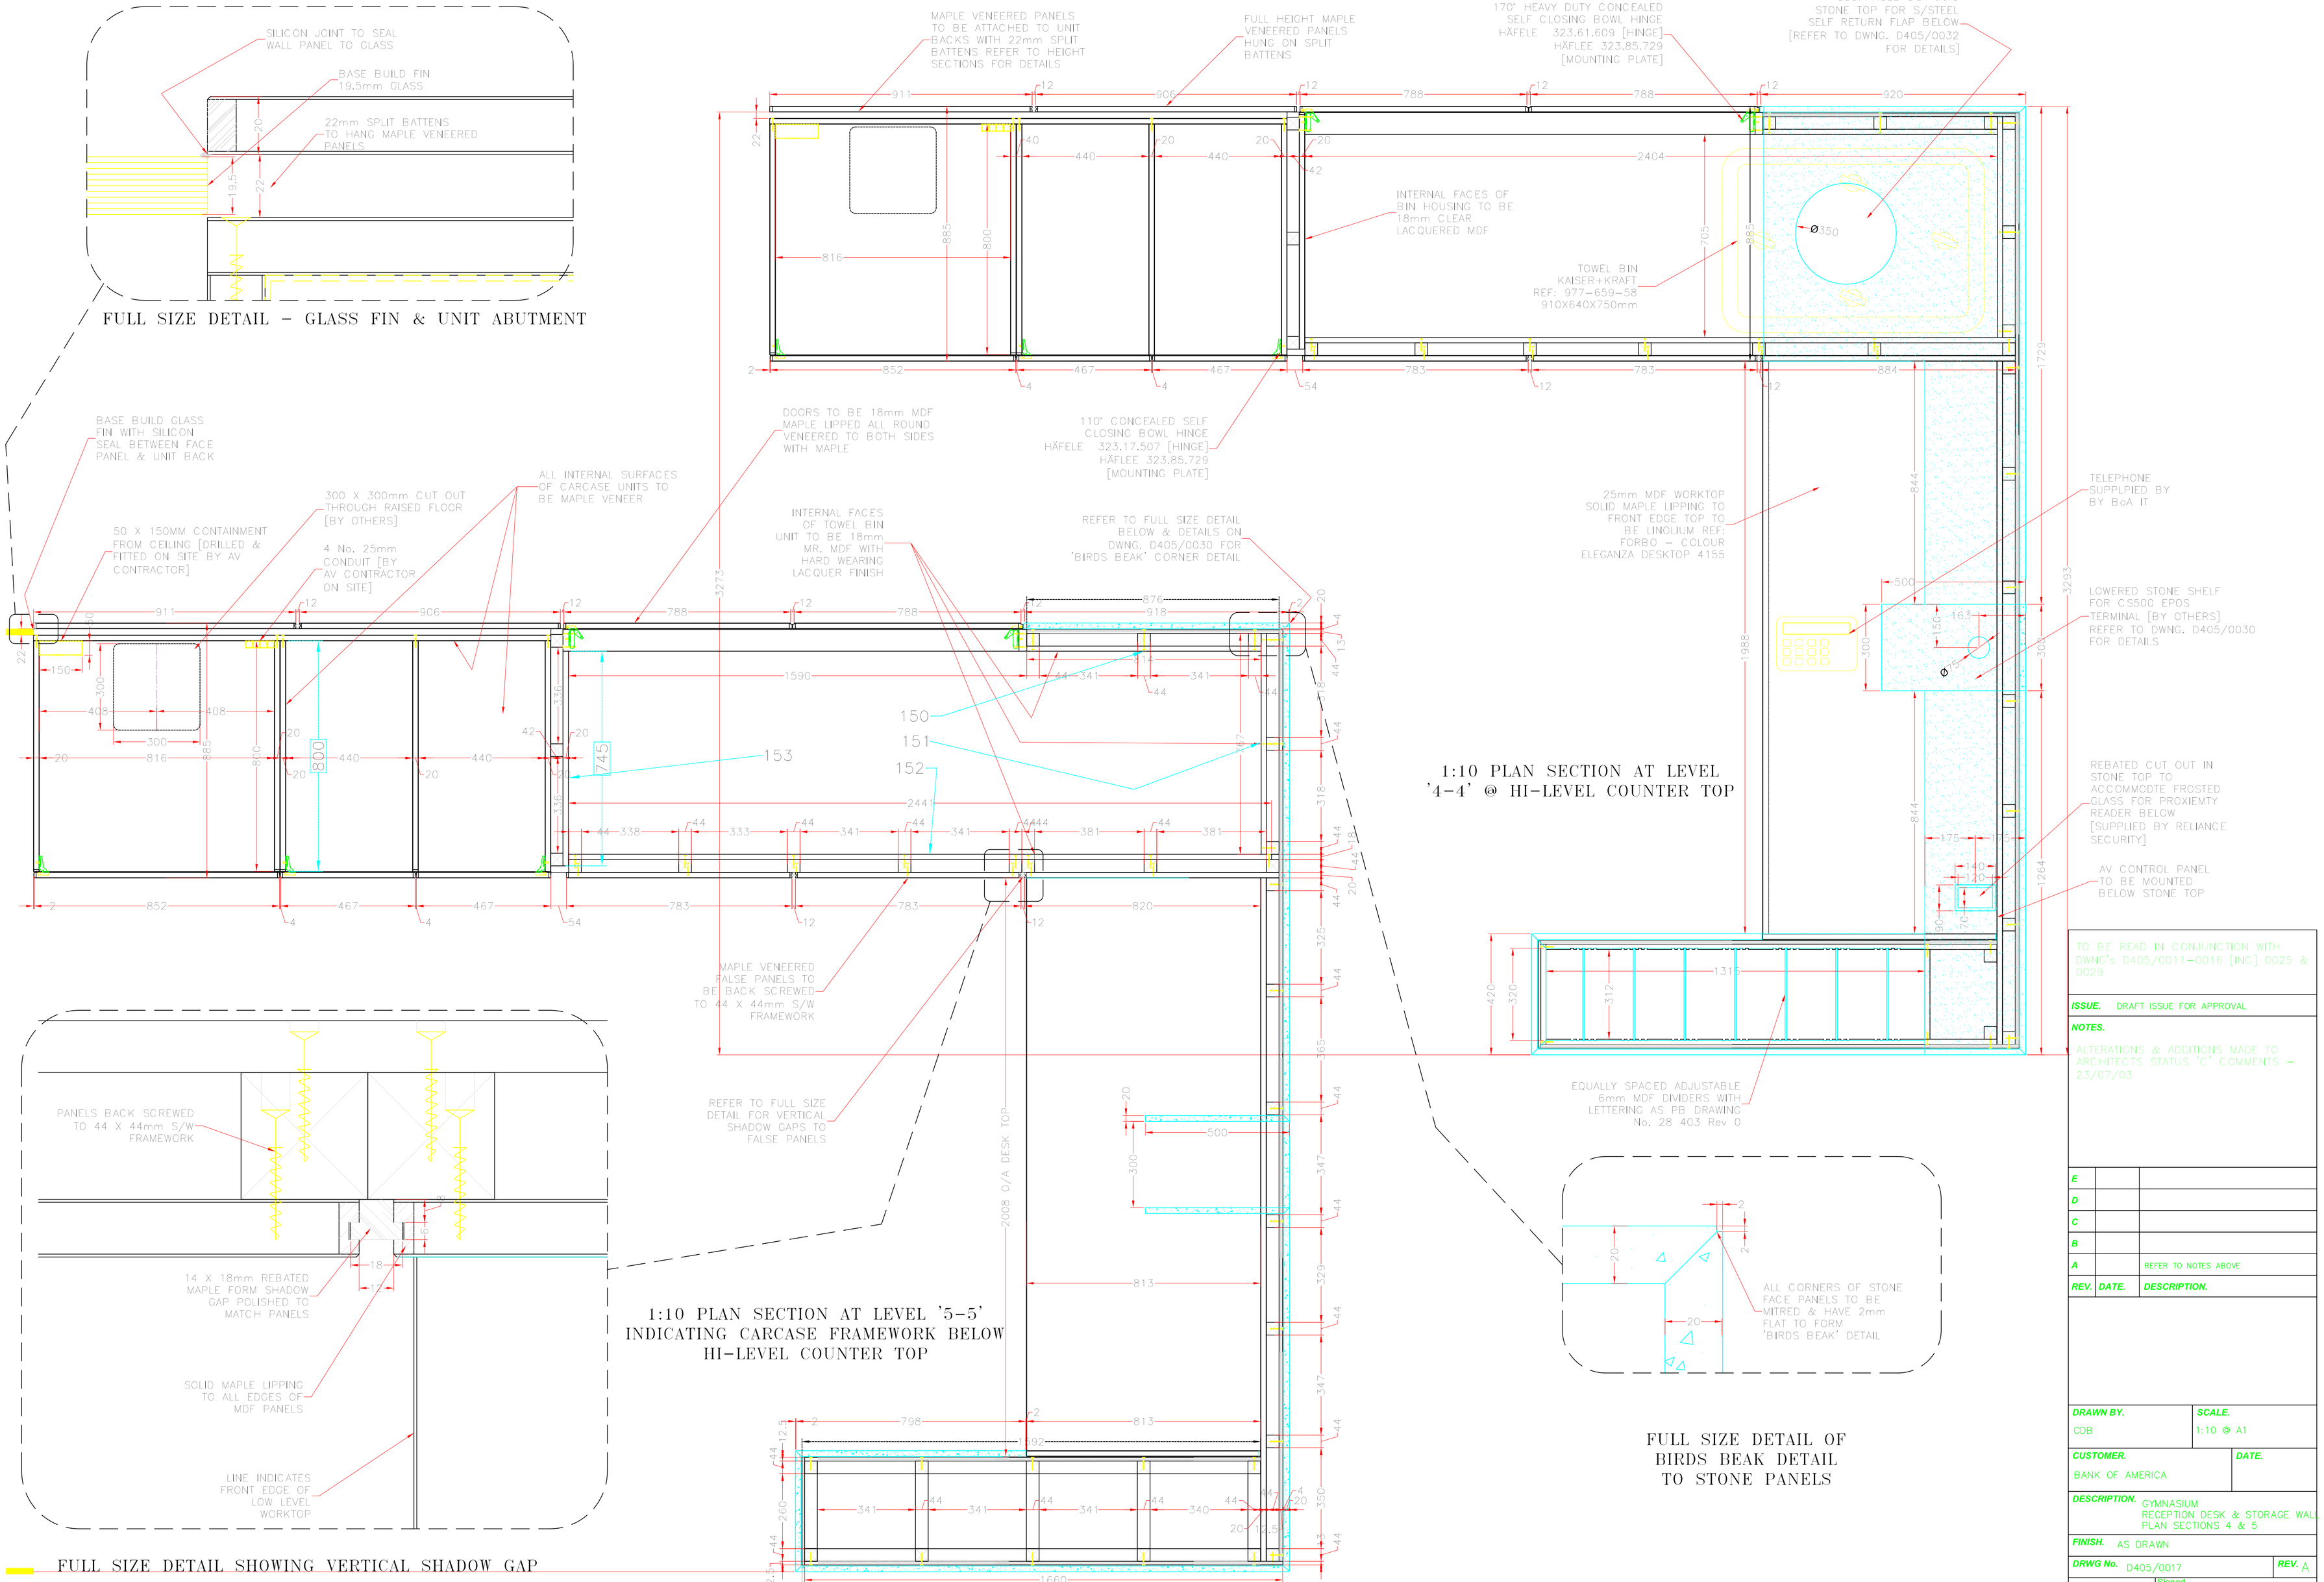
SILICON JOINT TO SEAL WALL PANEL TO GLASS
BASE BUILD FIN 19.5mm GLASS
22mm SPLIT BATTENS TO HANG MAPLE VENEERED PANELS
FULL SIZE DETAIL - GLASS FIN & UNIT ABUTMENT
MAPLE VENEERED PANELS TO BE ATTACHED TO UNIT BACKS WITH 22mm SPLIT BATTENS REFER TO HEIGHT SECTIONS FOR DETAILS
FULL HEIGHT MAPLE VENEERED PANELS HUNG ON SPLIT BATTENS
170° HEAVY DUTY CONCEALED SELF CLOSING BOWL HINGE HÄFELE 323.61.609 [HINGE] HÄFLEE 323.85.729 [MOUNTING PLATE]
350ø HOLE CUT INTO STONE TOP FOR S/STEEL SELF RETURN FLAP BELOW [REFER TO DWNG. D405/0032 FOR DETAILS]
INTERNAL FACES OF BIN HOUSING TO BE 18mm CLEAR LACQUERED MDF
TOWEL BIN KAISER+KRAFT REF: 977-659-58 910X640X750mm
110° CONCEALED SELF CLOSING BOWL HINGE HÄFELE 323.17.507 [HINGE] HÄFLEE 323.85.729 [MOUNTING PLATE]
BASE BUILD GLASS FIN WITH SILICON SEAL BETWEEN FACE PANEL & UNIT BACK
50 X 150MM CONTAINMENT FROM CEILING [DRILLED & FITTED ON SITE BY AV CONTRACTOR]
300 X 300mm CUT OUT THROUGH RAISED FLOOR [BY OTHERS]
4 No. 25mm CONDUIT [BY AV CONTRACTOR ON SITE]
ALL INTERNAL SURFACES OF CARCASE UNITS TO BE MAPLE VENEER
DOORS TO BE 18mm MDF MAPLE LIPPED ALL ROUND VENEERED TO BOTH SIDES WITH MAPLE
INTERNAL FACES OF TOWEL BIN UNIT TO BE 18mm MR. MDF WITH HARD WEARING LACQUER FINISH
REFER TO FULL SIZE DETAIL BELOW & DETAILS ON DWNG. D405/0030 FOR 'BIRDS BEAK' CORNER DETAIL
25mm MDF WORKTOP SOLID MAPLE LIPPING TO FRONT EDGE TOP TO BE LINOLIUM REF: FORBO - COLOUR ELEGANZA DESKTOP 4155
TELEPHONE SUPPLIED BY BY BoA IT
LOWERED STONE SHELF FOR CS500 EPOS TERMINAL [BY OTHERS] REFER TO DWNG. D405/0030 FOR DETAILS
REBATED CUT OUT IN STONE TOP TO ACCOMMODTE FROSTED GLASS FOR PROXIEMTY READER BELOW [SUPPLIED BY RELIANCE SECURITY]
AV CONTROL PANEL TO BE MOUNTED BELOW STONE TOP
1:10 PLAN SECTION AT LEVEL '4-4' @ HI-LEVEL COUNTER TOP
MAPLE VENEERED FALSE PANELS TO BE BACK SCREWED TO 44 X 44mm S/W FRAMEWORK
REFER TO FULL SIZE DETAIL FOR VERTICAL SHADOW GAPS TO FALSE PANELS
2008 O/A DESK TOP
1:10 PLAN SECTION AT LEVEL '5-5' INDICATING CARCASE FRAMEWORK BELOW HI-LEVEL COUNTER TOP
EQUALLY SPACED ADJUSTABLE 6mm MDF DIVIDERS WITH LETTERING AS PB DRAWING No. 28 403 Rev 0
ALL CORNERS OF STONE FACE PANELS TO BE MITRED & HAVE 2mm FLAT TO FORM 'BIRDS BEAK' DETAIL
FULL SIZE DETAIL OF BIRDS BEAK DETAIL TO STONE PANELS
PANELS BACK SCREWED TO 44 X 44mm S/W FRAMEWORK
14 X 18mm REBATED MAPLE FORM SHADOW GAP POLISHED TO MATCH PANELS
SOLID MAPLE LIPPING TO ALL EDGES OF MDF PANELS
LINE INDICATES FRONT EDGE OF LOW LEVEL WORKTOP
FULL SIZE DETAIL SHOWING VERTICAL SHADOW GAP
TO BE READ IN CONJUNCTION WITH DWNG's D405/0011-0016 [INC] 0025 & 0029
ISSUE. DRAFT ISSUE FOR APPROVAL
NOTES.
ALTERATIONS & ADDITIONS MADE TO ARCHITECTS STATUS 'C' COMMENTS - 23/07/03
E
D
C
B
A REFER TO NOTES ABOVE
REV. DATE. DESCRIPTION.
DRAWN BY. CDB
SCALE. 1:10 @ A1
CUSTOMER. BANK OF AMERICA
DATE.
DESCRIPTION. GYMNASIUM RECEPTION DESK & STORAGE WALL PLAN SECTIONS 4 & 5
FINISH. AS DRAWN
DRWG No. D405/0017
REV. A
Checked by site Managment
Signed
Date