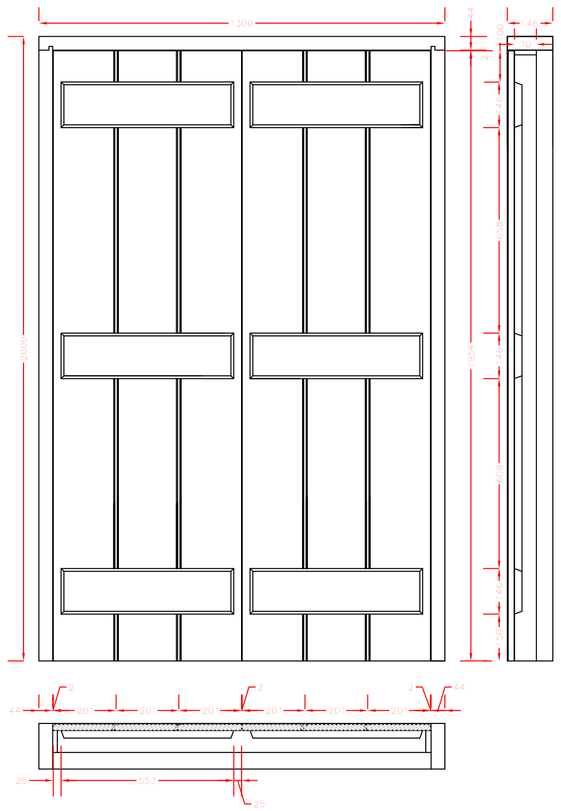

1 No. AMERICAN WHITE OAK DOORSET & LINING
O/A 1300 X 2000mm

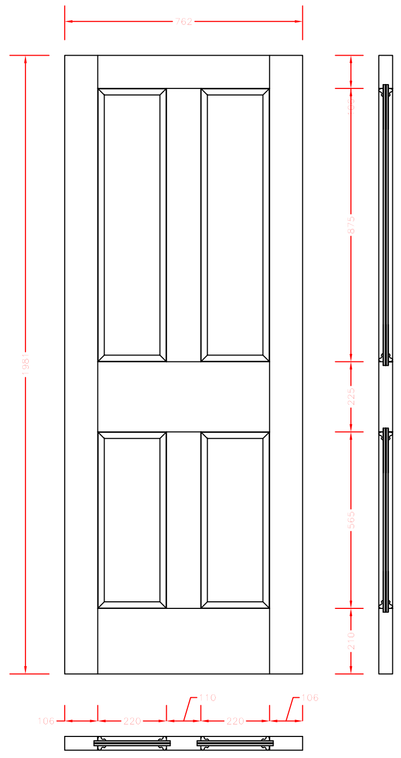

5 No. 4 PANEL PINE DOORS (PANELS T.B ½ HR. FIRE RATED)
O/A 762 X 1981 X 44mm

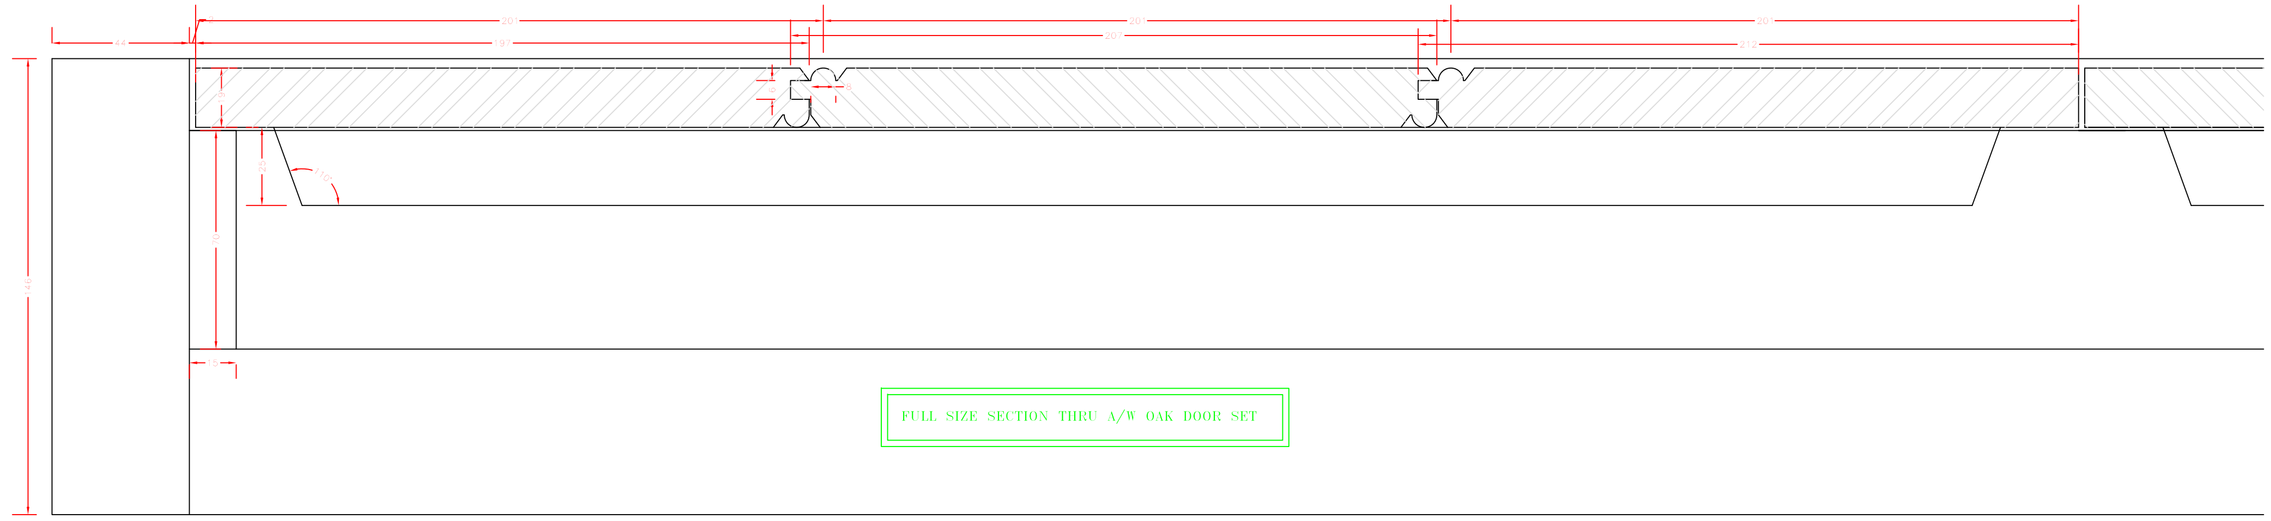

FULL SIZE SECTION THRU A/W OAK DOOR SET

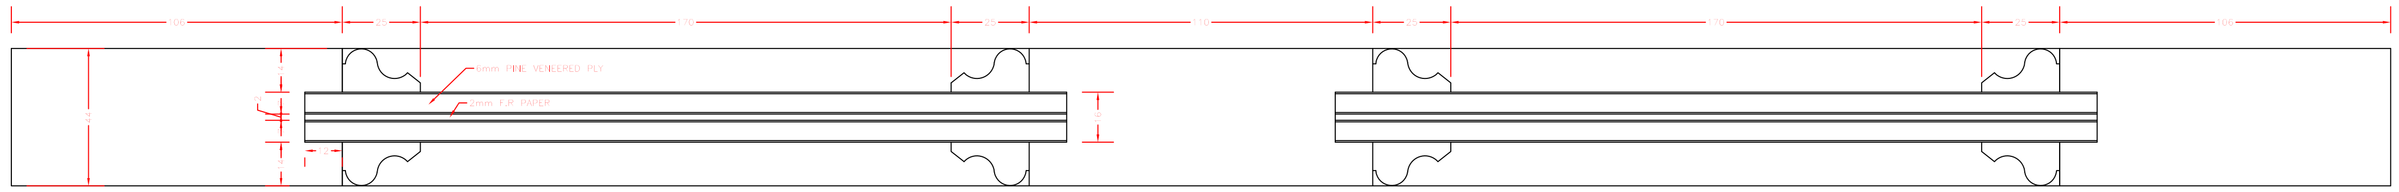


FULL SIZE SECTION 4 PANEL PINE DOOR

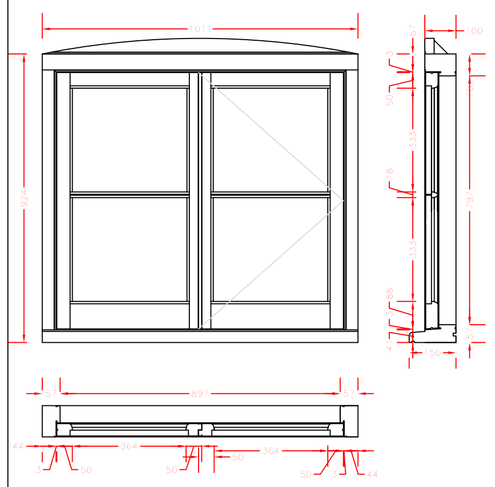

5 No. CASEMENT WINDOWS 1011 X 924mm

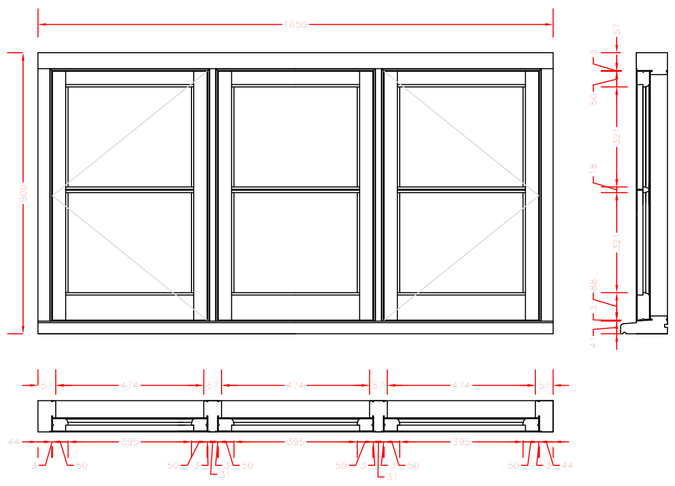

1 No. CASEMENT WINDOW 1650 X 900mm

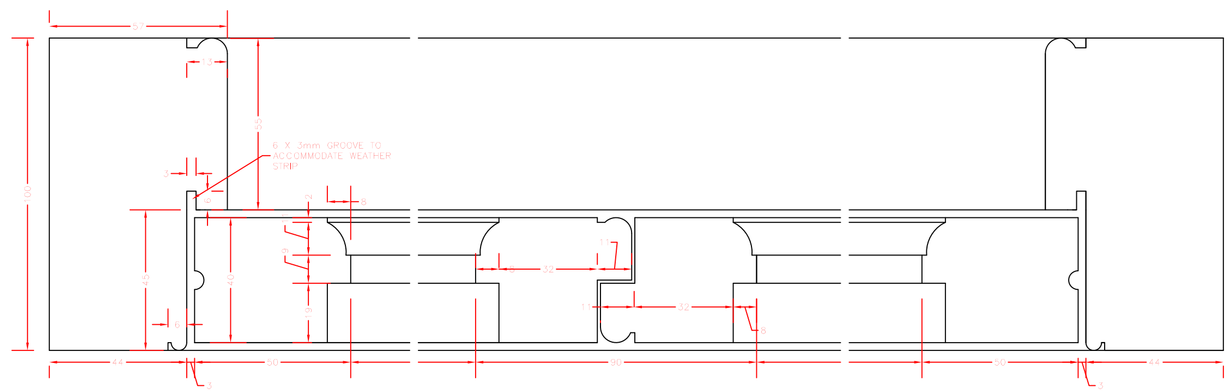


FULL SIZE: TYPICAL SECTION THRU 1011 X 924mm CASEMENTS

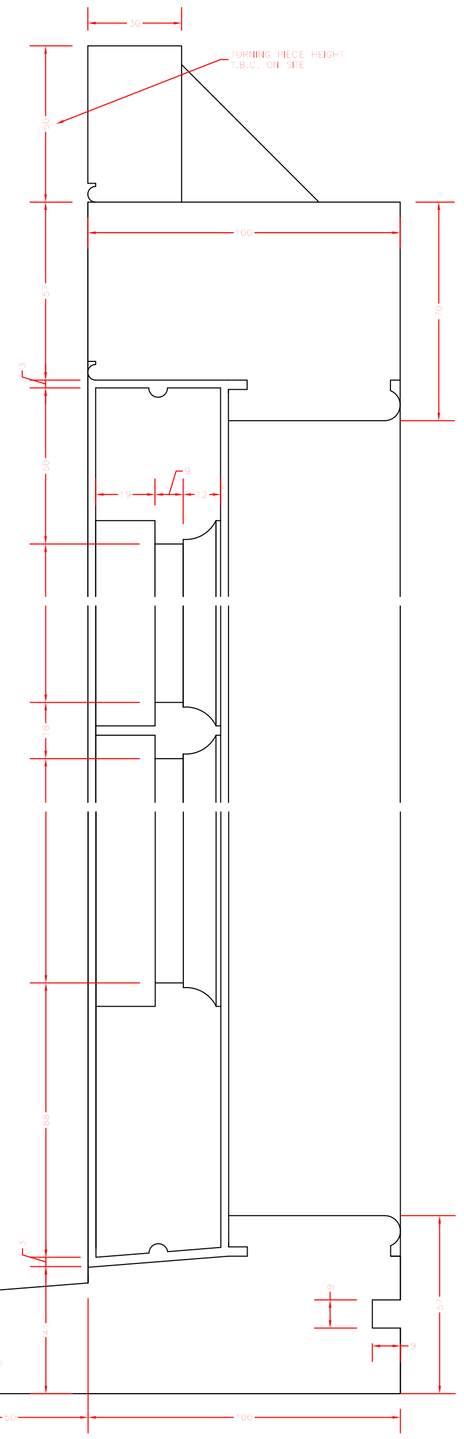


FULL SIZE: TYPICAL HEIGHT SECTIONS THRU ALL CASEMENTS

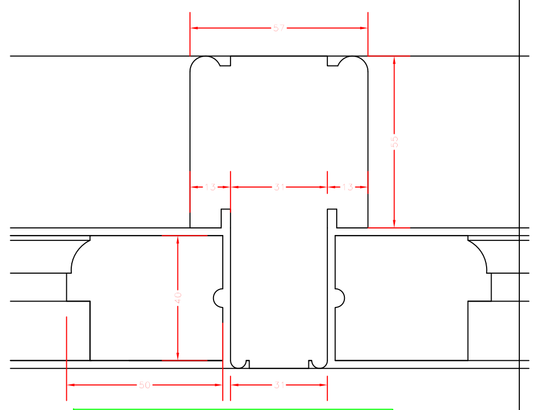

FULL SIZE SECTION THRU MULLIONS
(TO TRIPLE CASEMENTS ONLY

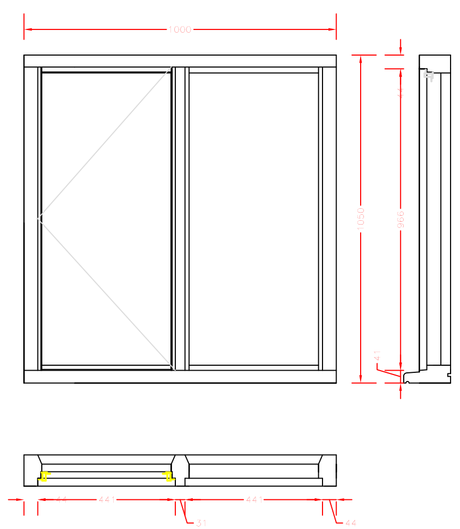

3 No. WINDOW FRAMES 1000 X 1050mm
OPENING CRITTAL CASEMENT TO L/H OPENING

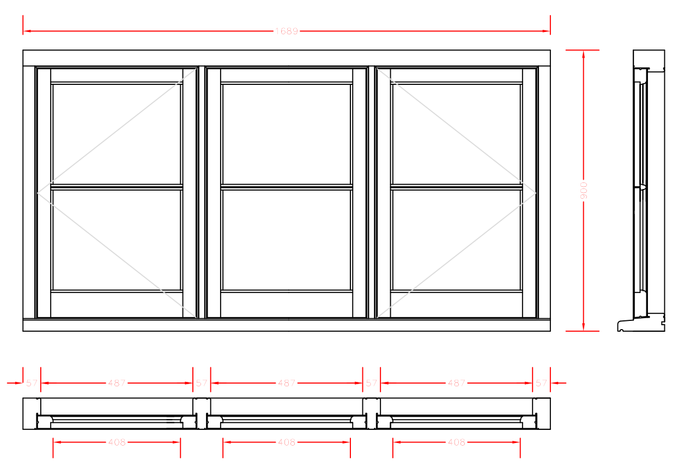

1 No. CASEMENT WINDOW 1690 X 900mm

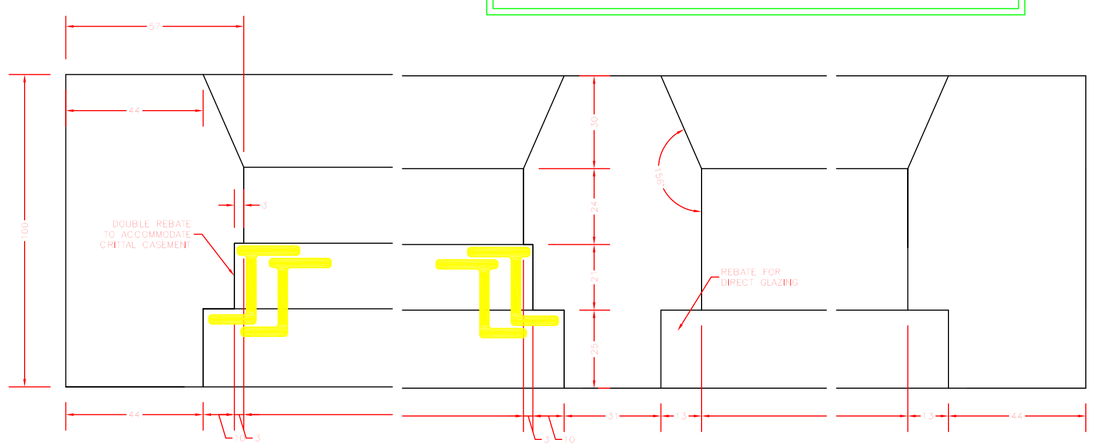


FULL SIZE: TYPICAL SECTION THRU CRITTAL CASEMENT FRAME

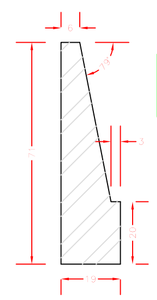

FULL SIZE:
ARCHITRAVE SECTION

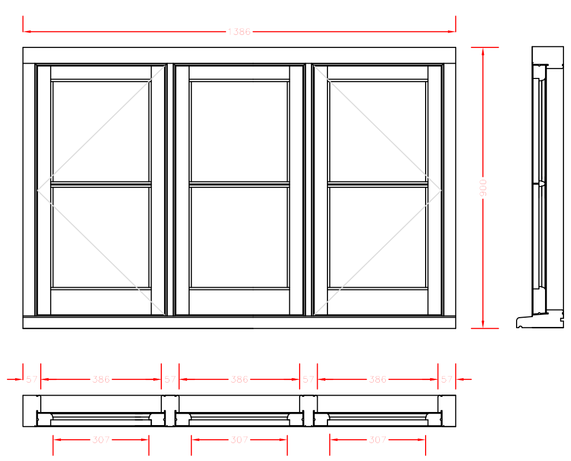

1 No. CASEMENT WINDOW 1386 X 900mm

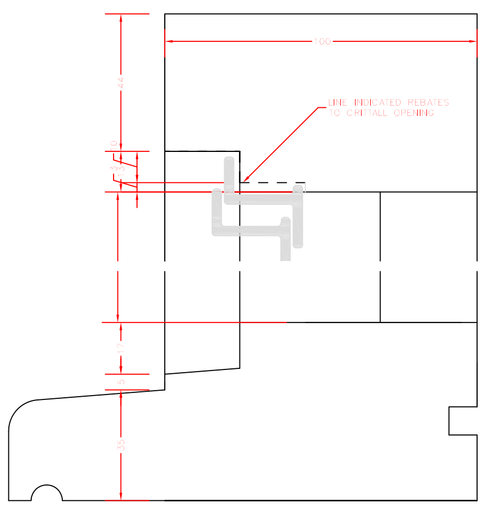


| | | |
|---|---|---|
| ISSUE. FOR APPROVAL | | |
| NOTES. | | |
| E | | |
| D | | |
| C | | |
| B | | |
| A | | |
| REV. | DATE. | DESCRIPTION. |
| DRAWN BY. CDB | SCALE. 1:10 – 1:1 @ A0 | |
| CUSTOMER. M & W BUILDERS LTD | DATE. 28/09/01 | |
| DESCRIPTION. CROSWELL FARM JOINERY DETAILS | | |
| FINISH. AS DRAWN | | |
| DRWG No. CWF/001 | REV. | |