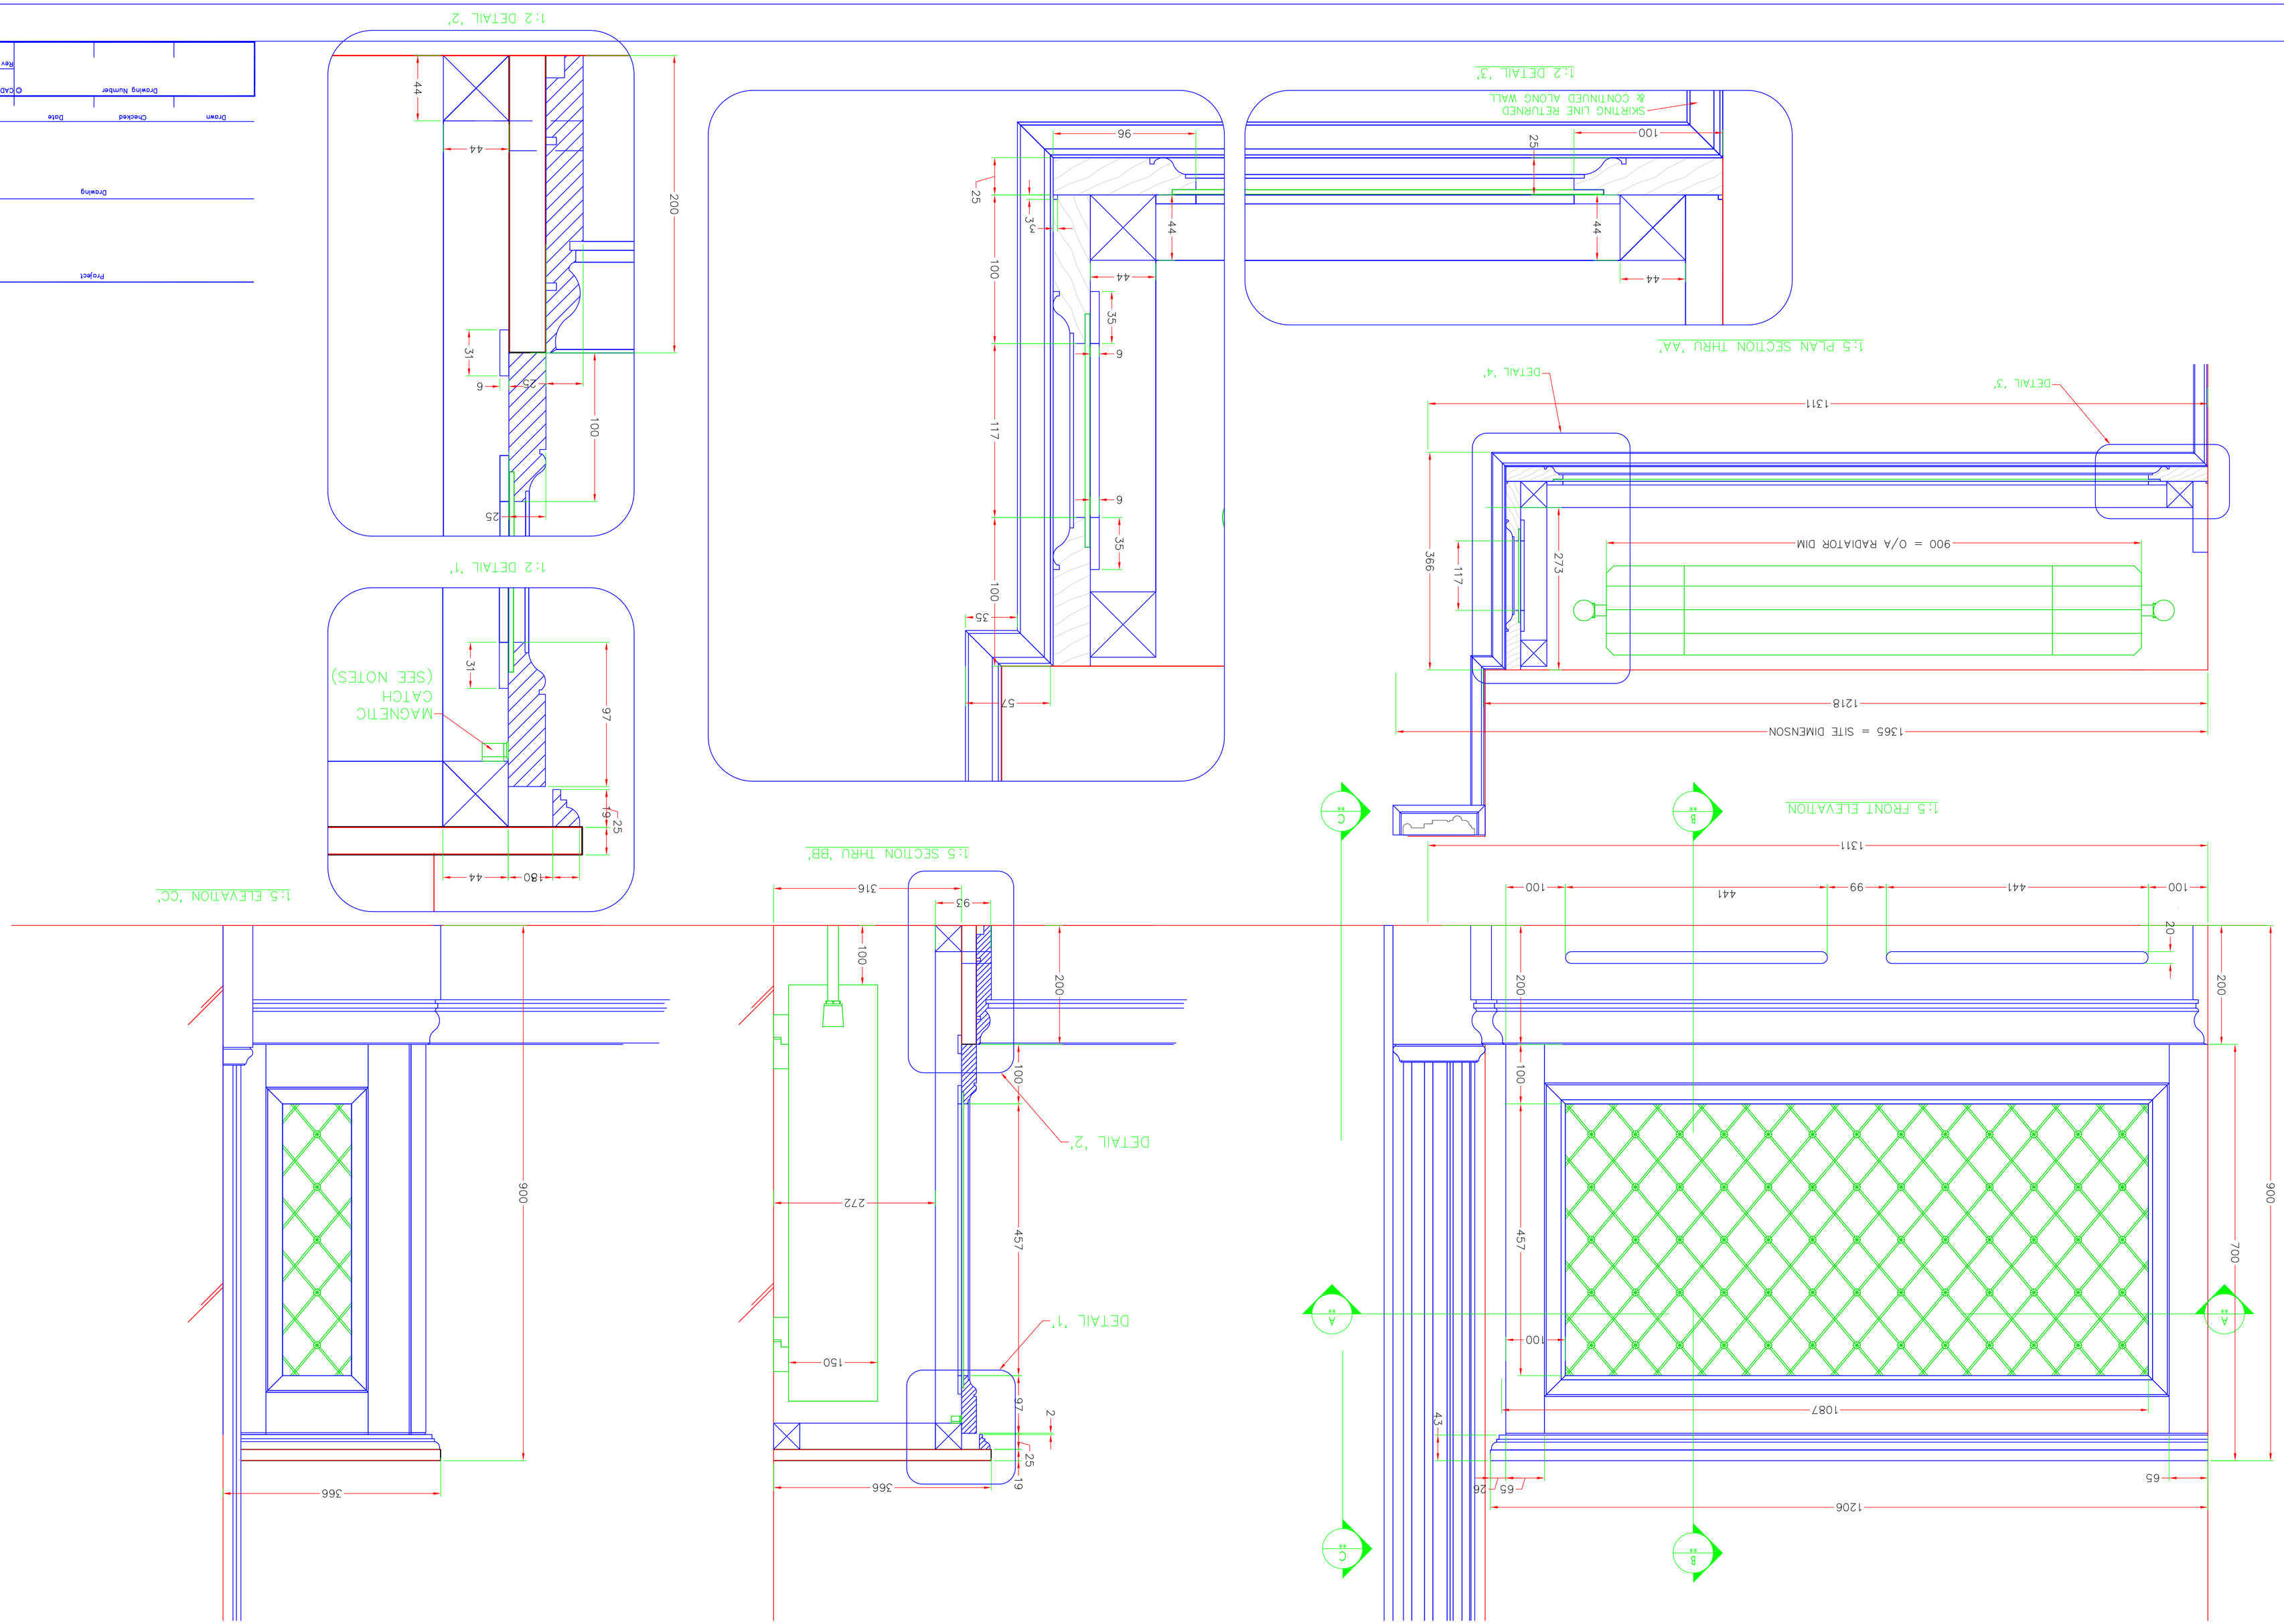
1:5 PLAN SECTION THRU 'AA'
1:5 FRONT ELEVATION
1:5 SECTION THRU 'BB'
1:5 ELEVATION 'CC'
1:2 DETAIL '1'
1:2 DETAIL '2'
1:2 DETAIL '3'
DETAIL '1'
DETAIL '2'
DETAIL '3'
DETAIL '4'
MAGNETIC CATCH (SEE NOTES)
SKIRTING LINE RETURNED & CONTINUED ALONG WALL
900 = O/A RADIATOR DIM
1365 = SITE DIMENSION
Project
Drawing
Drawn
Checked
Date
Scale
Drawing Number
CAD File
Rev