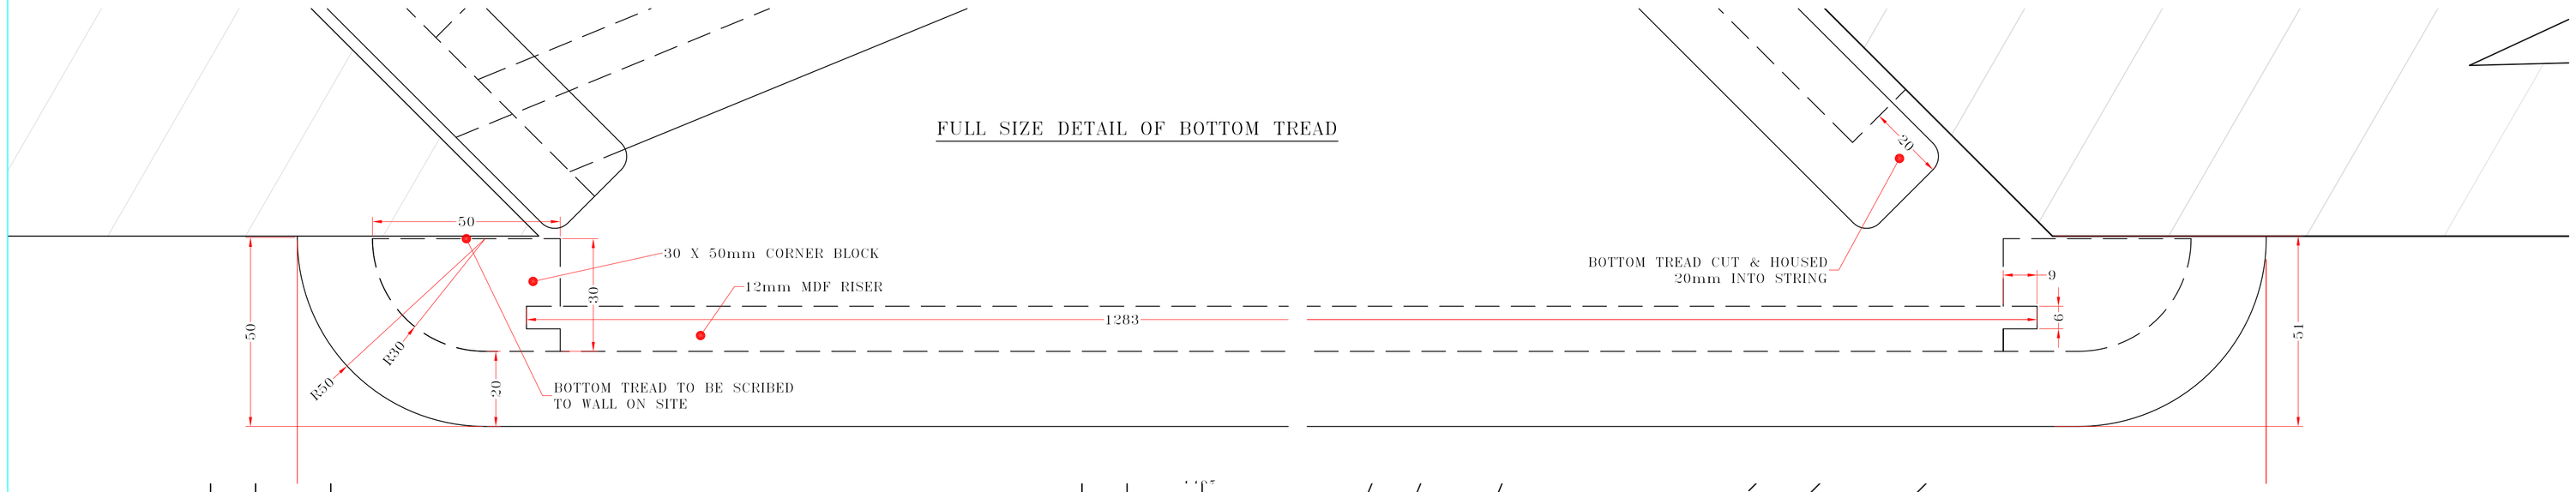

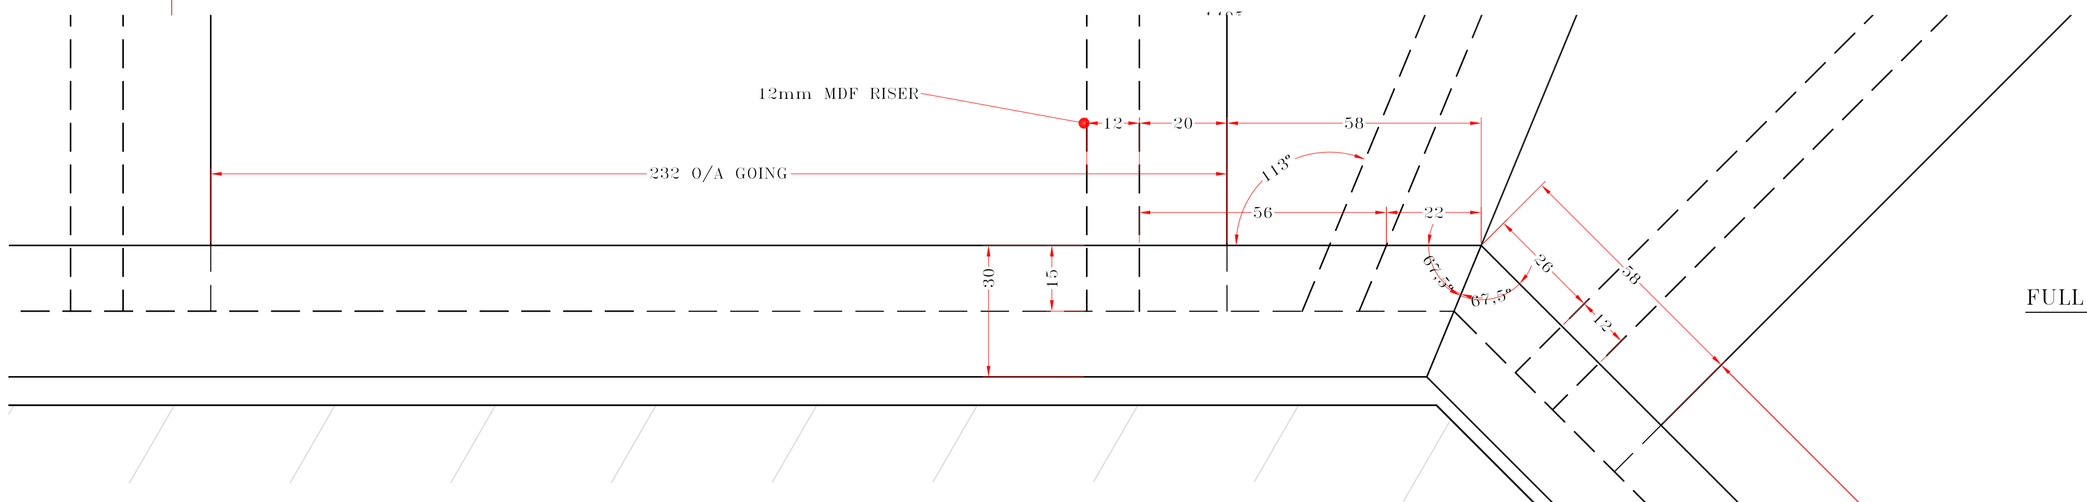

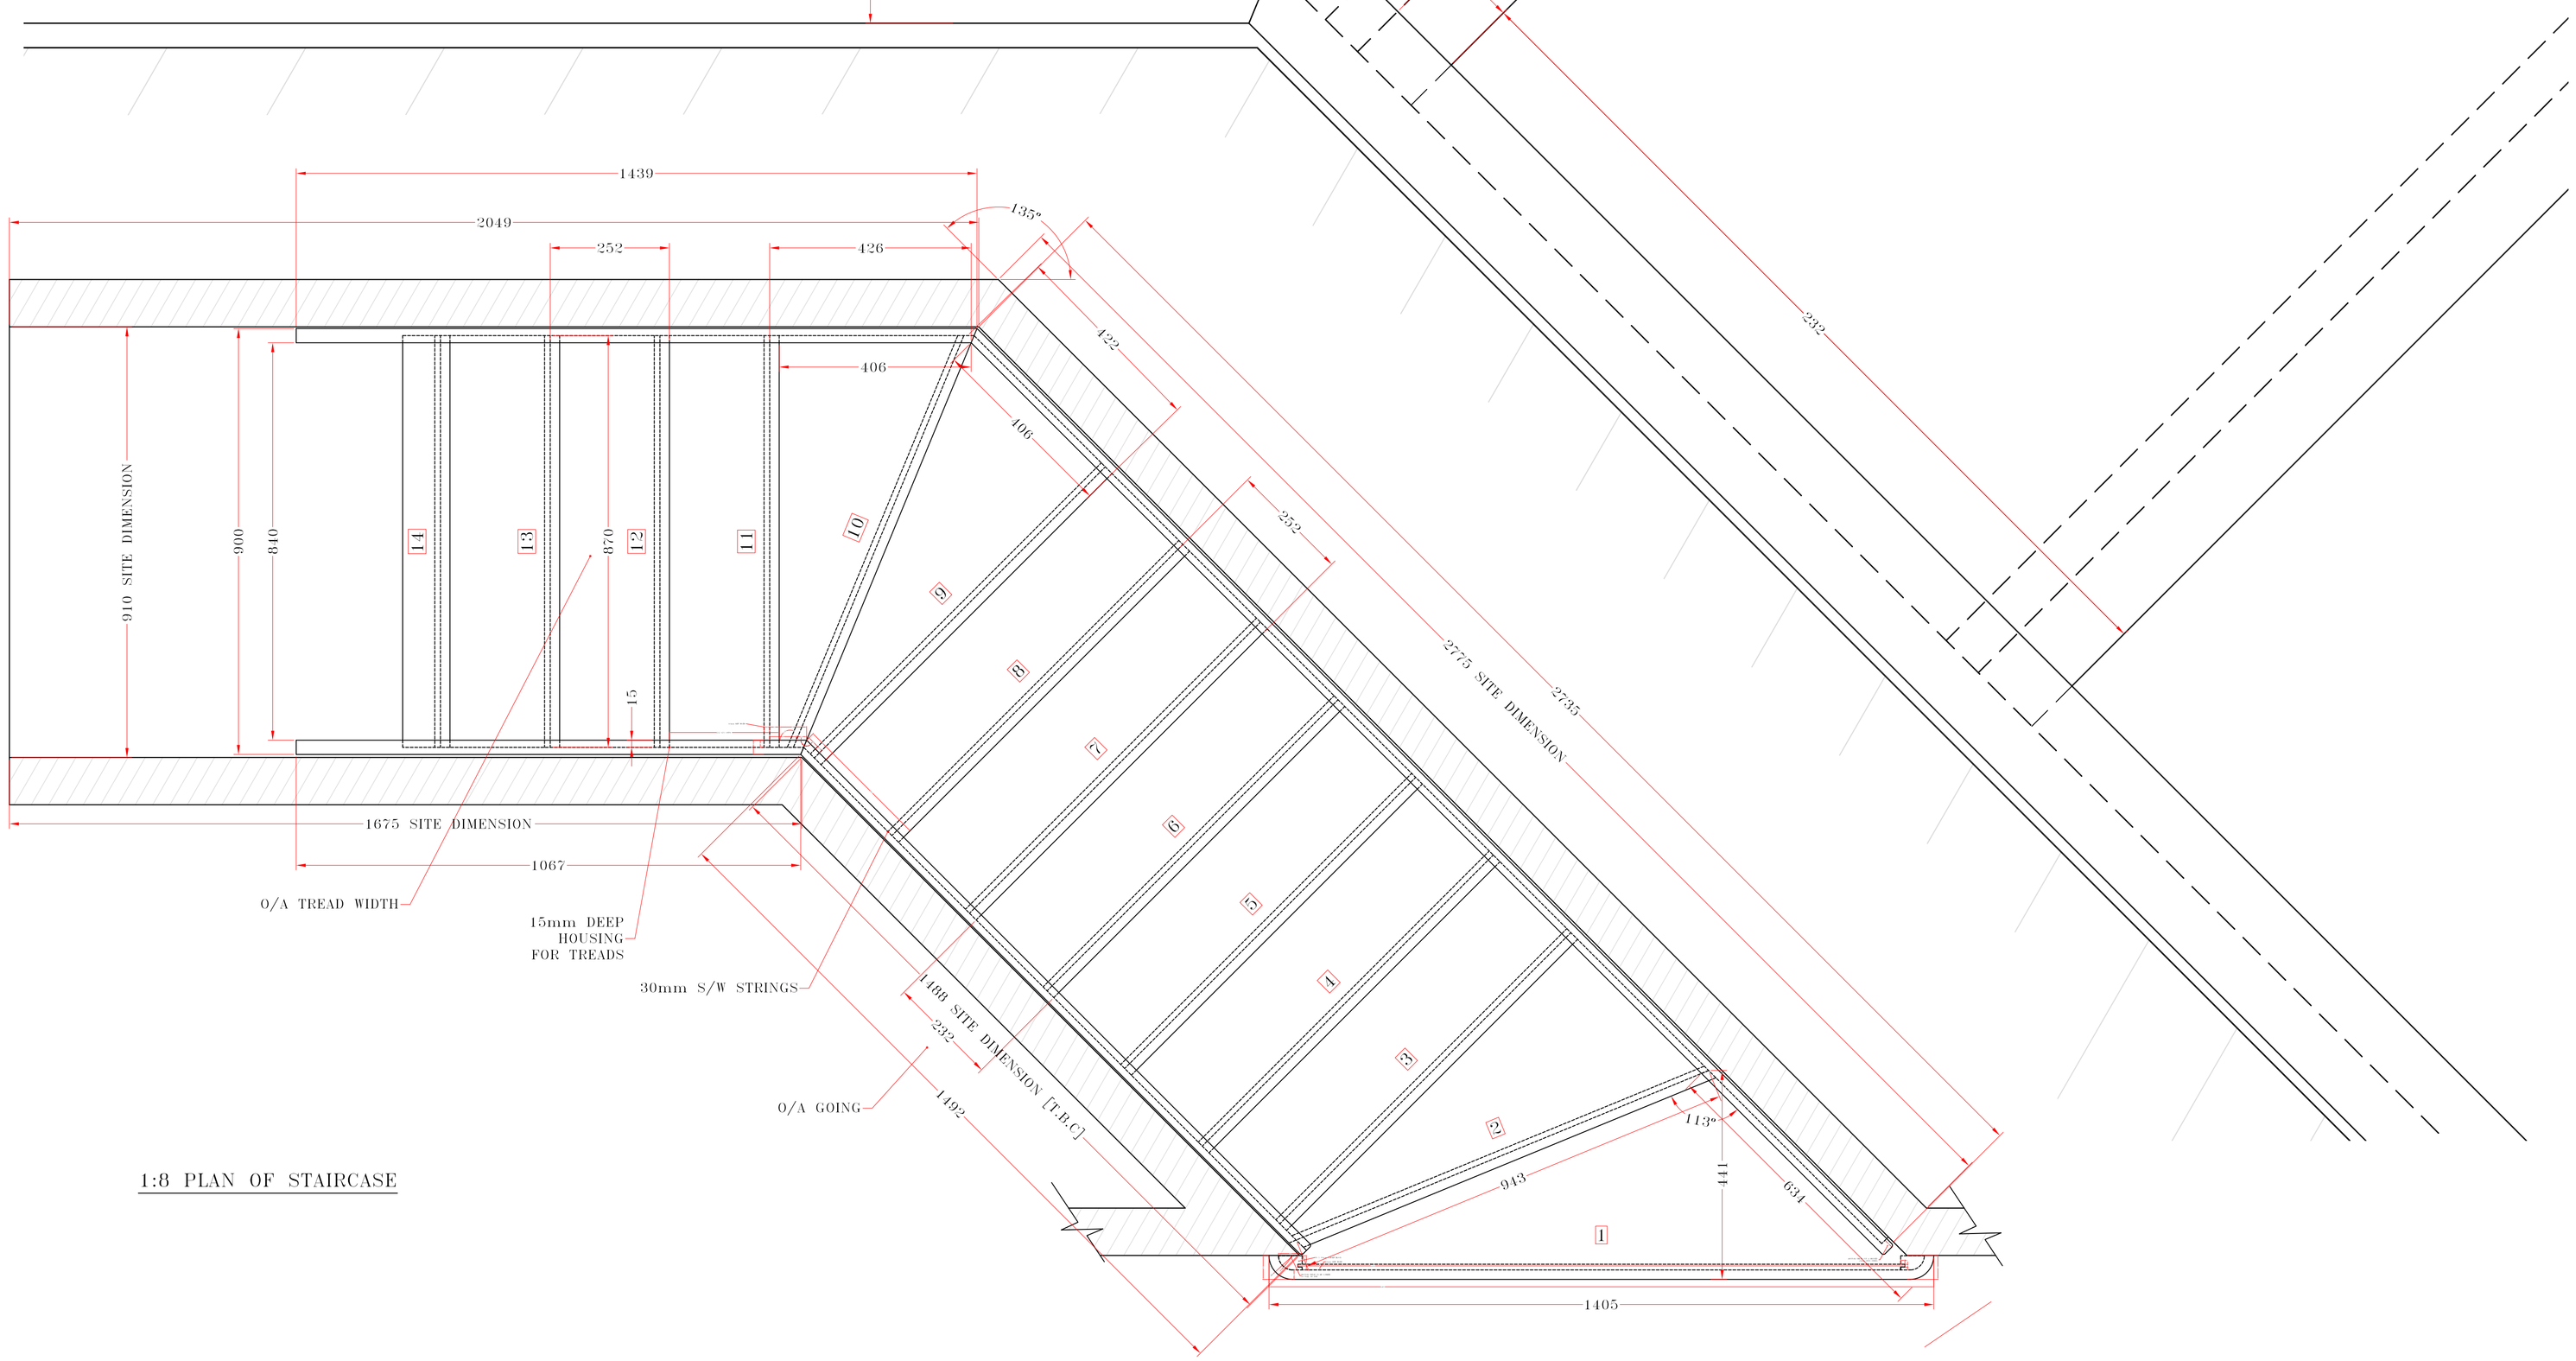

1:8 PLAN OF STAIRCASE

ISSUE. FOR APPROVAL		
NOTES. TO BE READ IN CONJUNCTION WITH DWNG. BS/002		
E		
D		
C		
B		
A		
REV.	**DATE.**	**DESCRIPTION.**
DRAWN BY.		**SCALE.**
CUSTOMER.		**DATE.**
DESCRIPTION.		
FINISH.		
DRWG No.		**REV.**