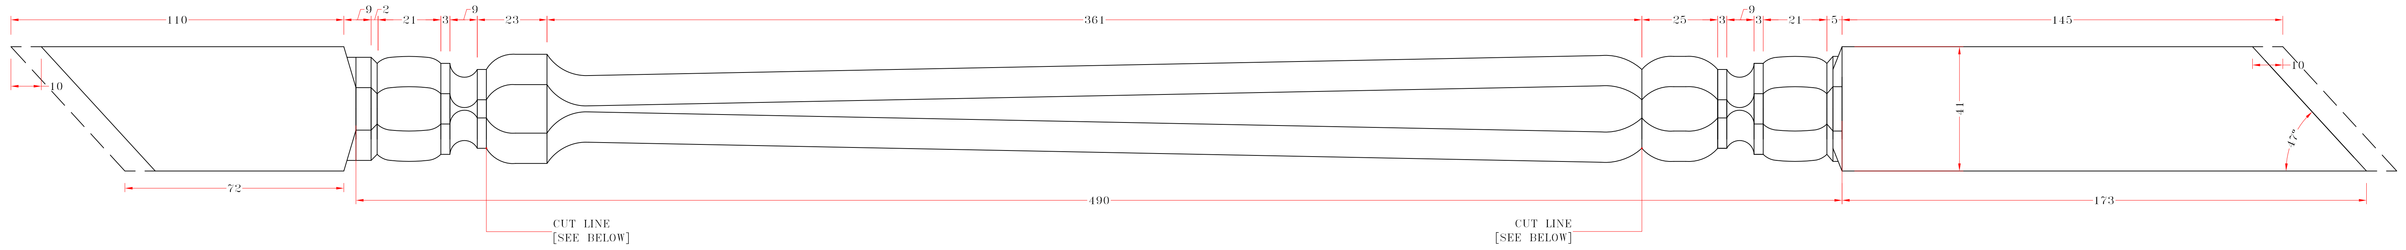

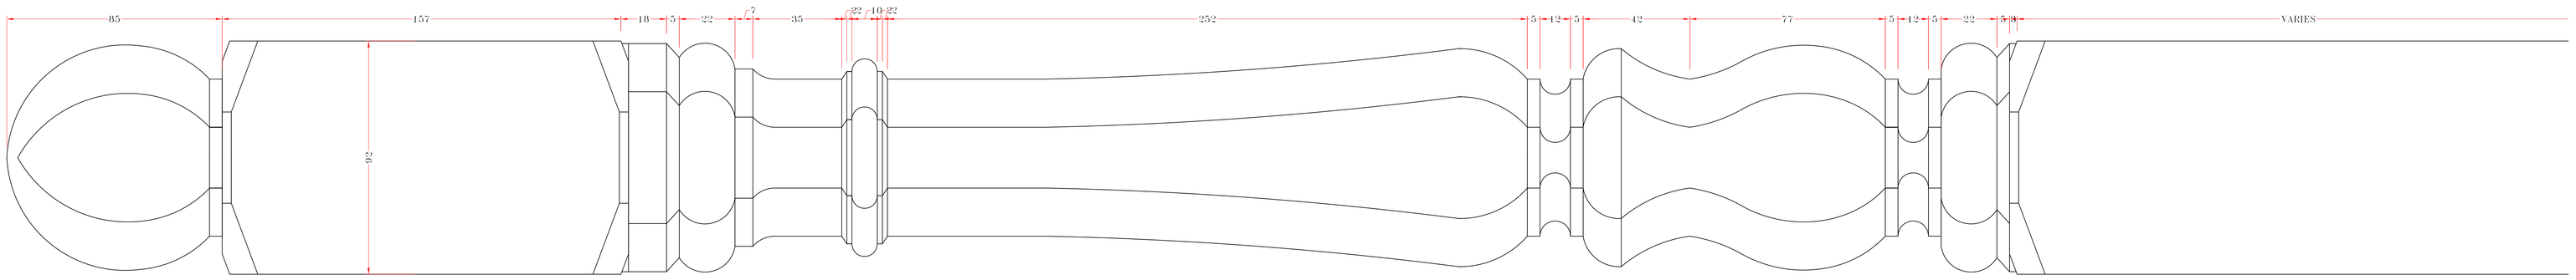

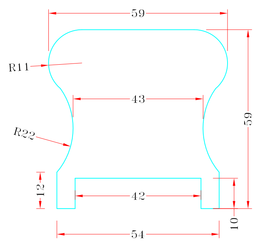

FULL SIZE HANDRAIL
[STD-BURBIDGE]

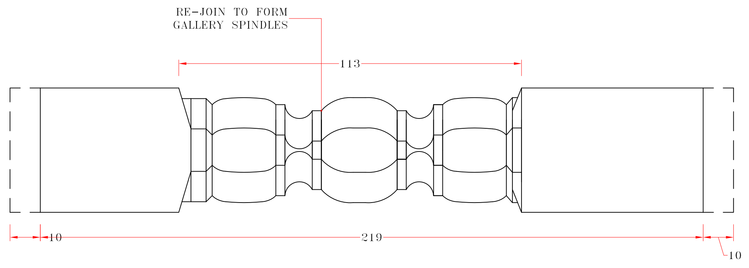

FULL SIZE SPINDLES
& NEWEL POST
[STD-OCTAGONAL]

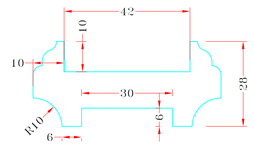

FULL SIZE BASERAIL
[STD-BURBIDGE] WITH
GROOVE TO FORM
STRING CAPPING

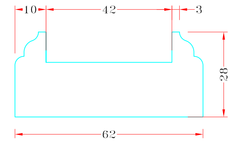

FULL SIZE BASERAIL
[STD-BURBIDGE] FOR
ALL LANDING AREAS

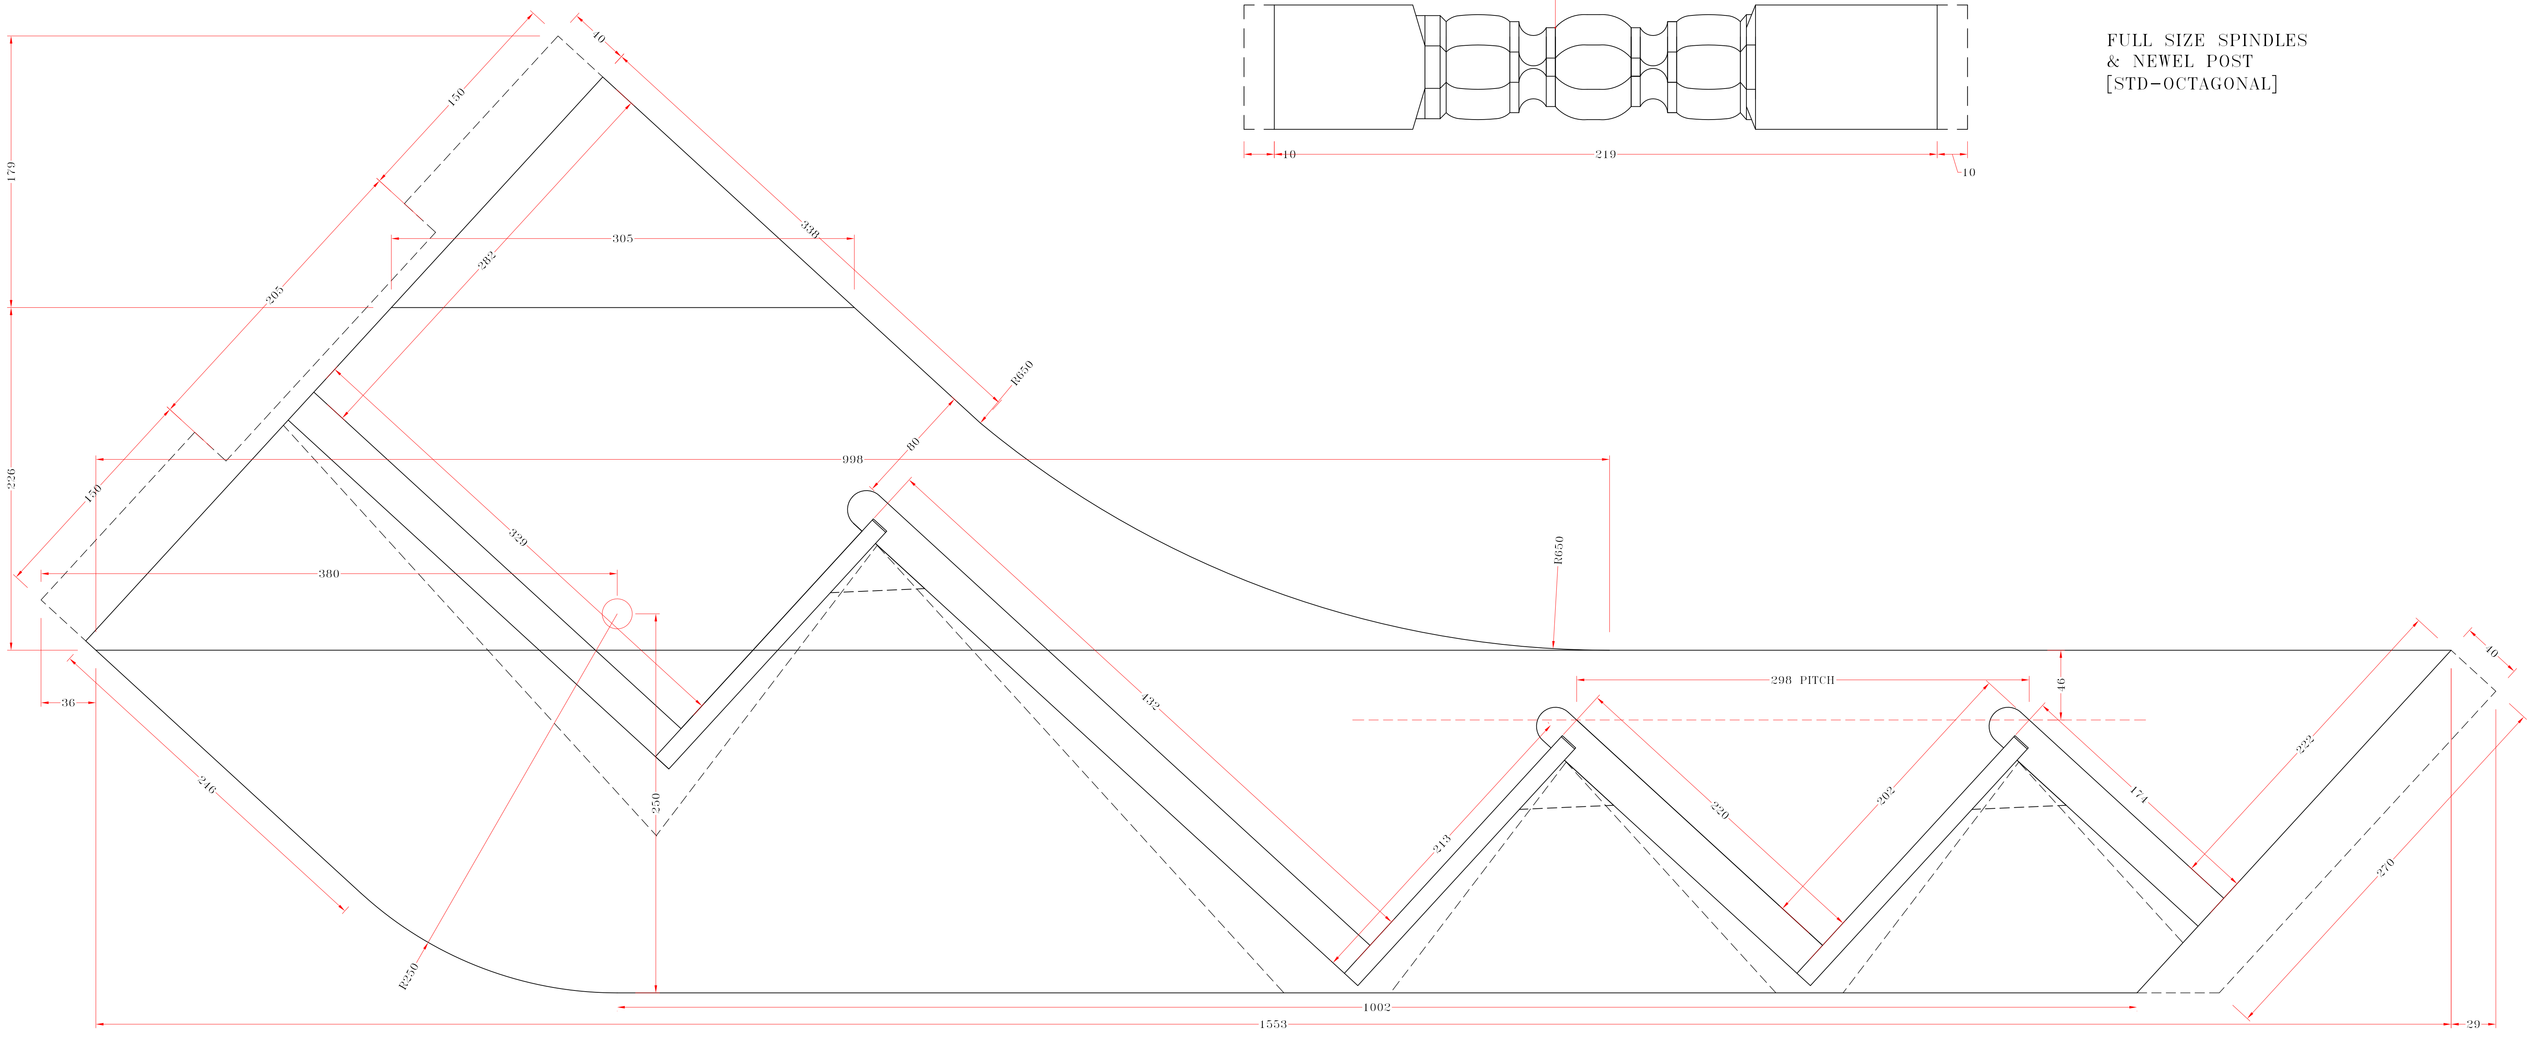

1:2 - DETAIL OF WINDER & KITE WALL STRING

ISSUE. CONSTRUCTION ISSUE		
NOTES. TO BE READ INCONJUNCTION WITH RCO/01-04		
E		
D		
C		
B		
A		
REV.	**DATE.**	**DESCRIPTION.**
DRAWN BY.		**SCALE.**
CUSTOMER.		**DATE.**
DESCRIPTION.		
FINISH.		
DRWG No.		**REV.**