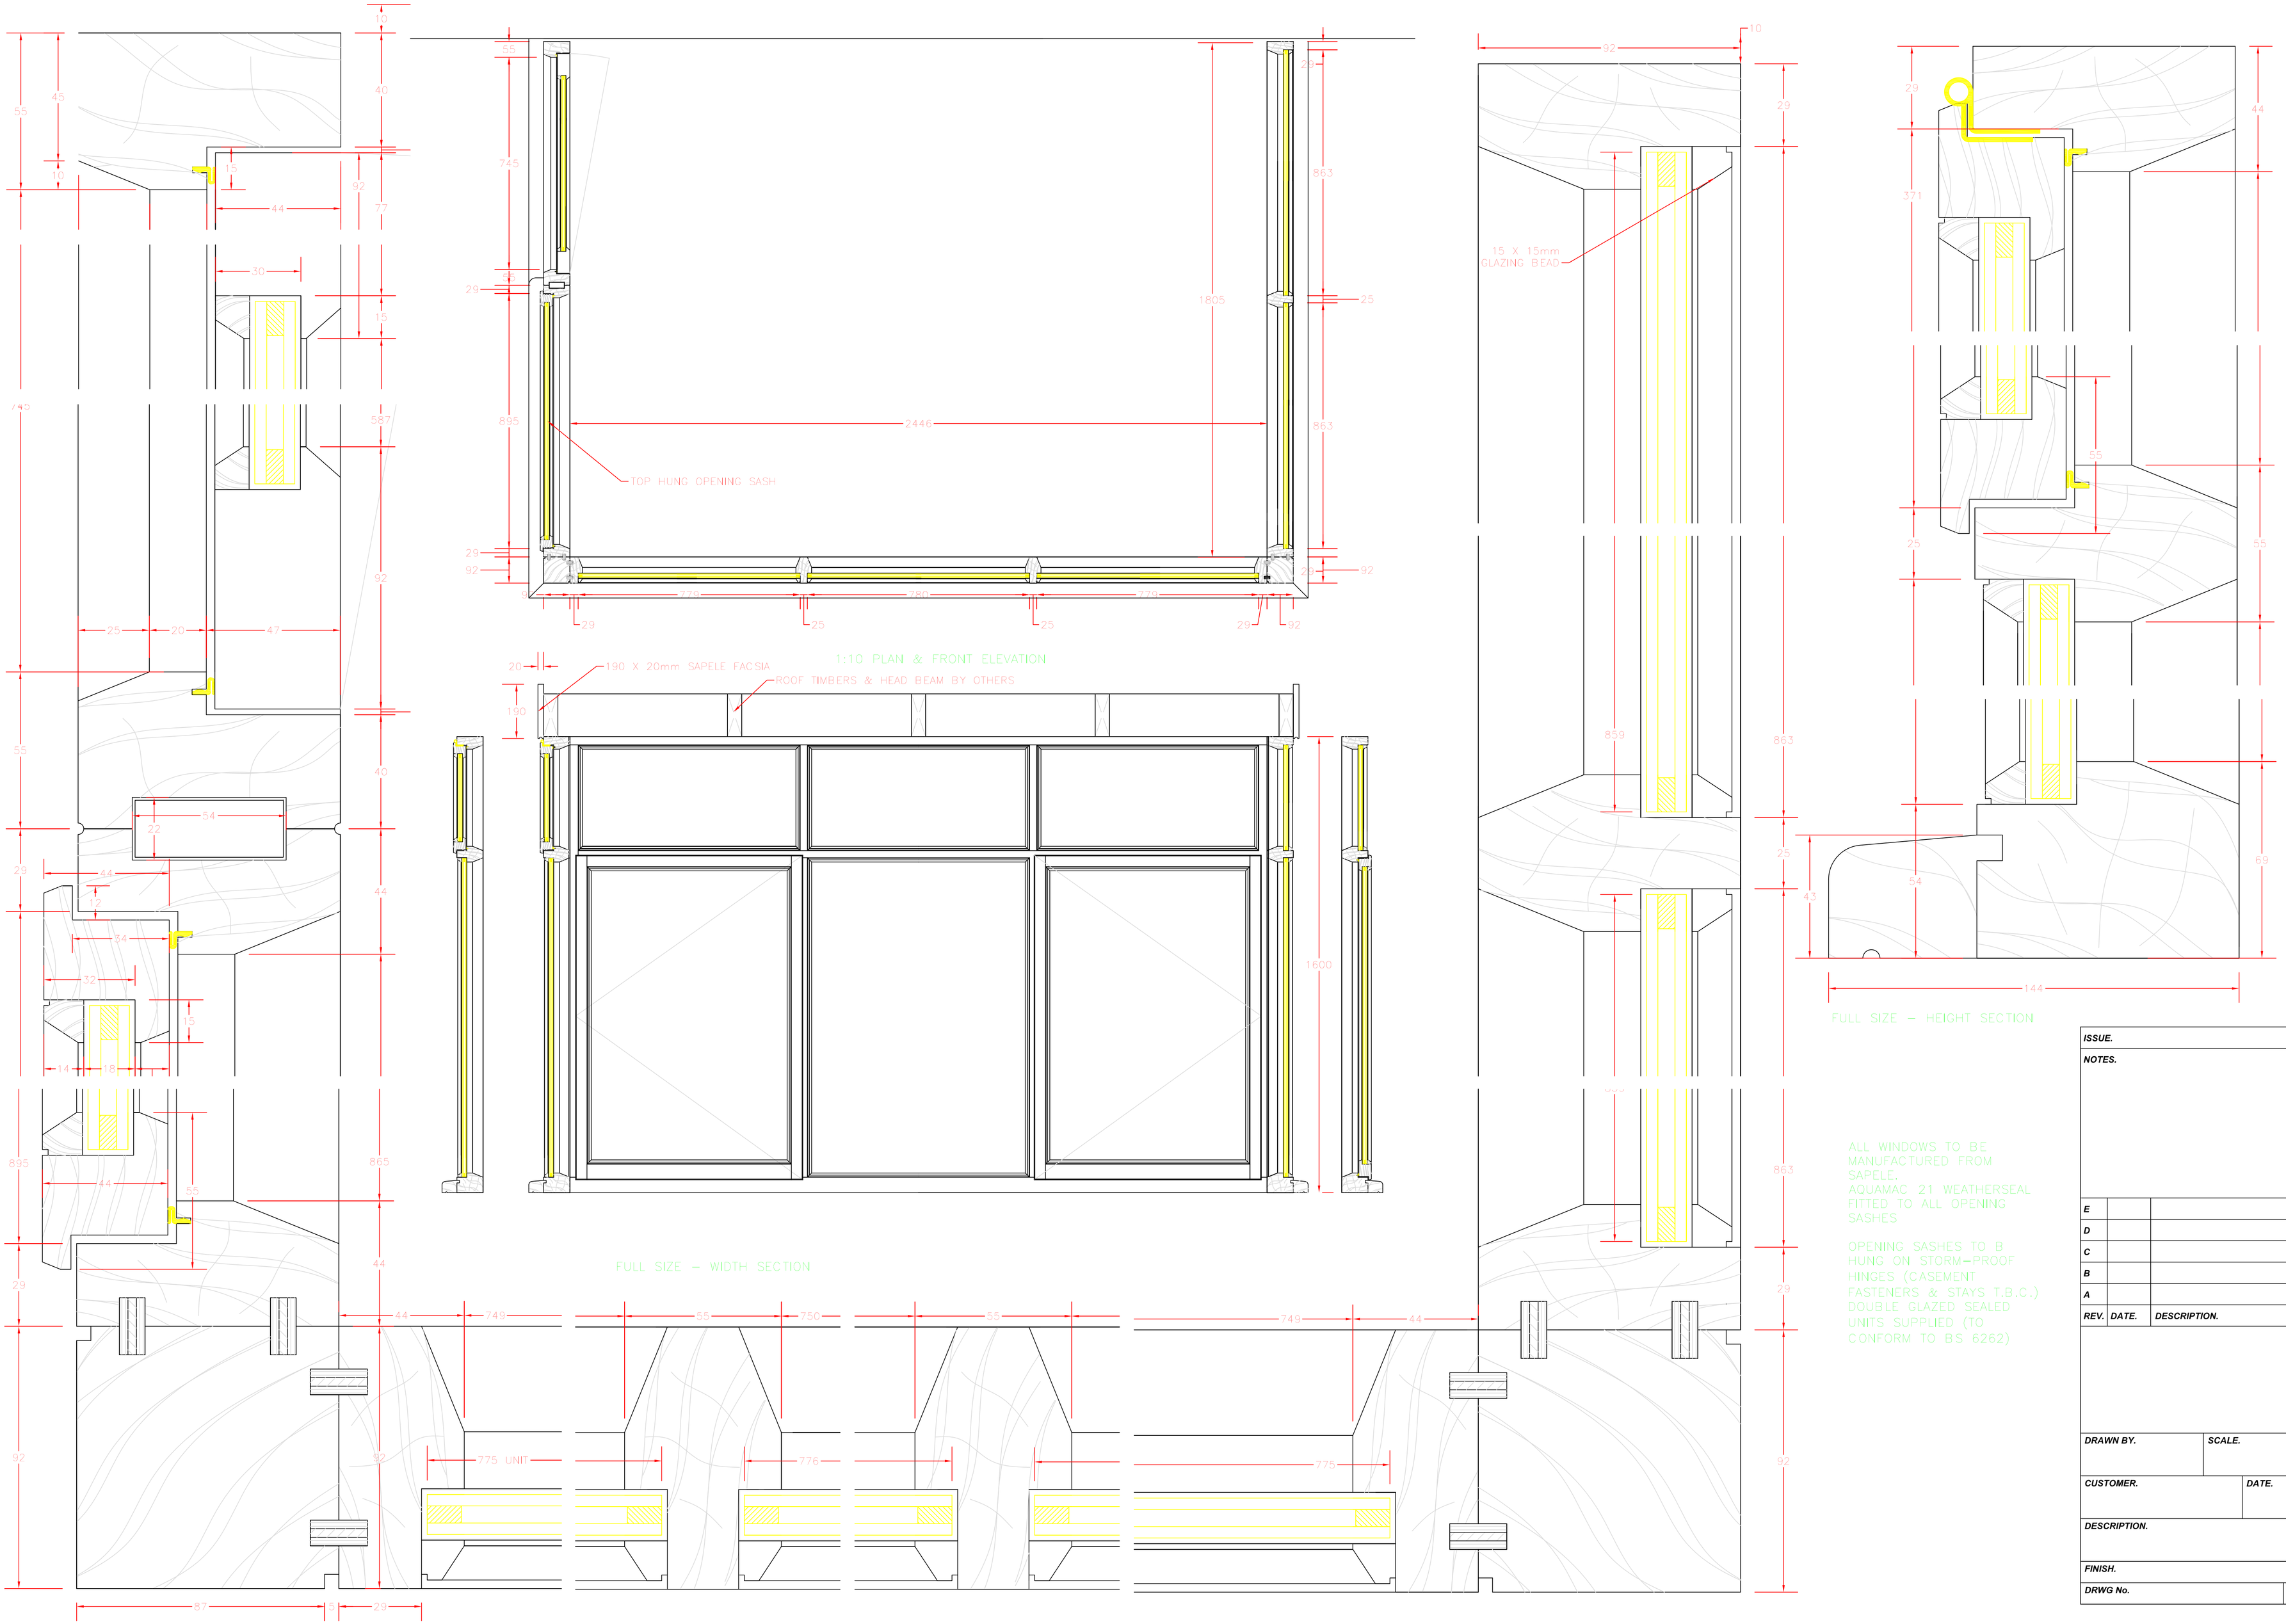

ALL WINDOWS TO BE MANUFACTURED FROM SAPELE.
AQUAMAC 21 WEATHERSEAL FITTED TO ALL OPENING SASHES

OPENING SASHES TO B HUNG ON STORM-PROOF HINGES (CASEMENT FASTENERS & STAYS T.B.C.)
DOUBLE GLAZED SEALED UNITS SUPPLIED (TO CONFORM TO BS 6262)

ISSUE.		
NOTES.		
E		
D		
C		
B		
A		
REV.	DATE.	DESCRIPTION.

DRAWN BY.	SCALE.
CUSTOMER.	DATE.
DESCRIPTION.	
FINISH.	
DRWG No.	REV.