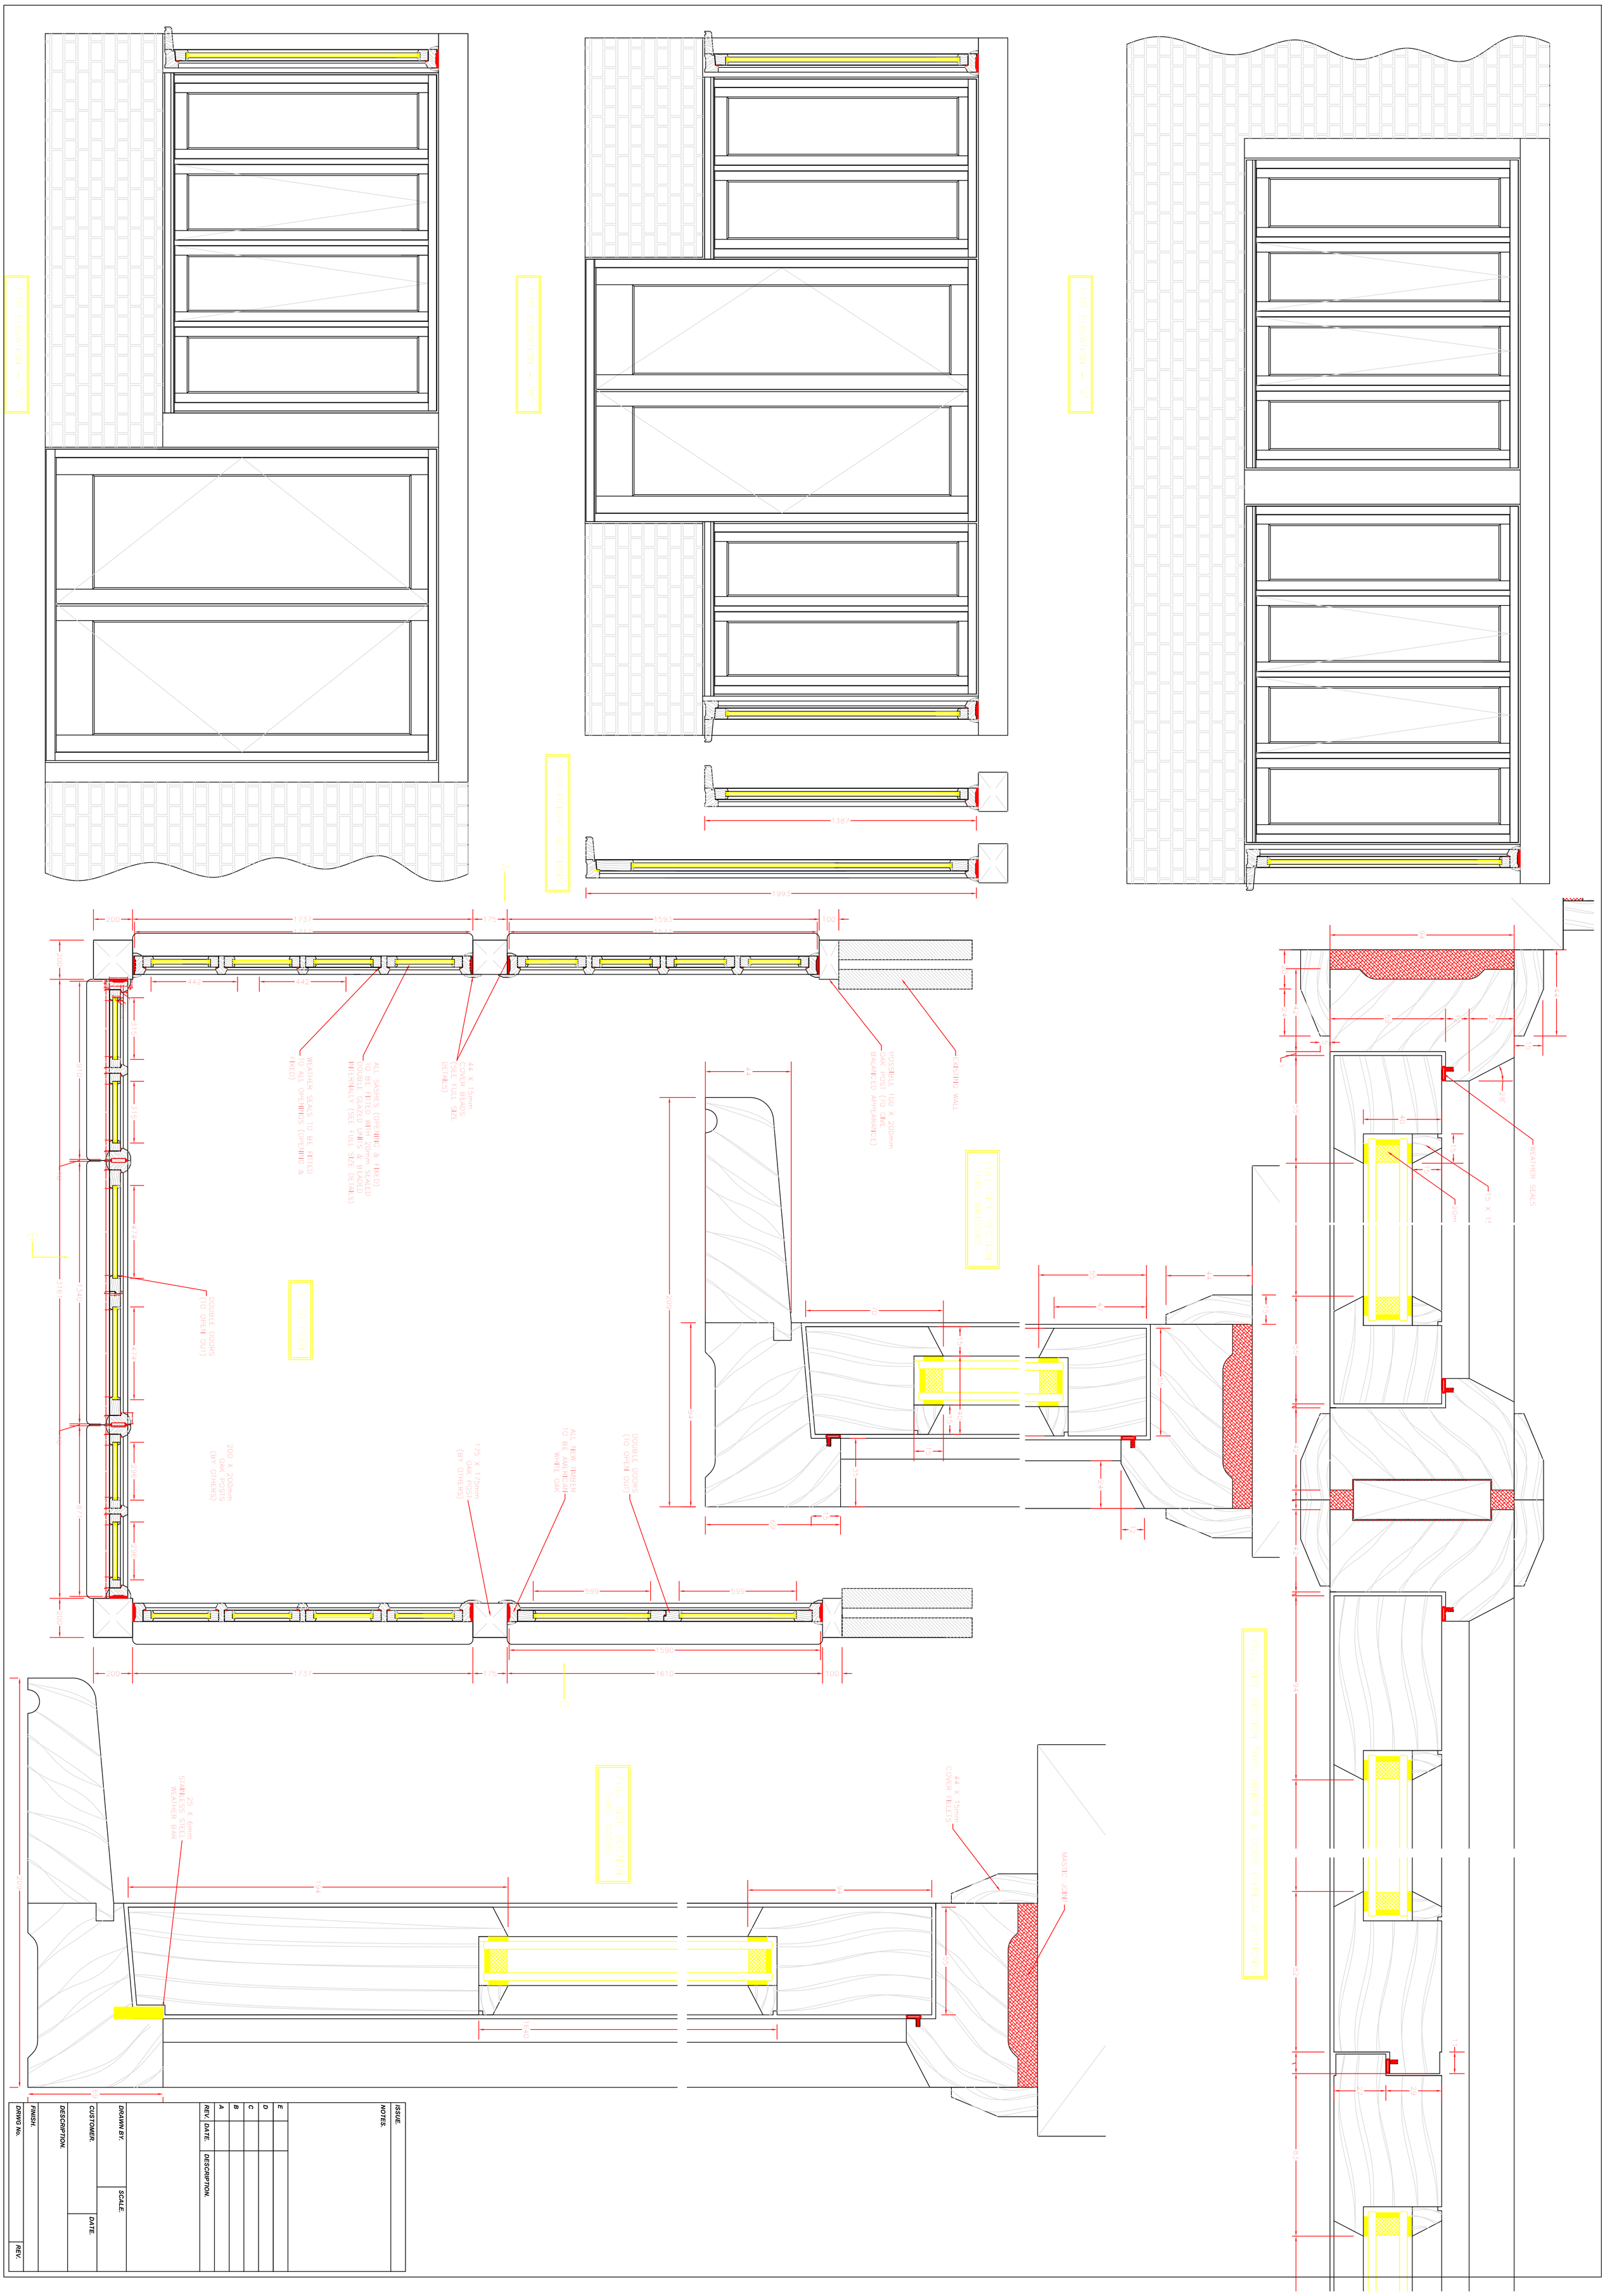
1:10 ELEVATION – 'C'
1:10 ELEVATION – 'B'
1:10 ELEVATION – 'A'
1:10 HEIGHT SECTIONS
1:10 PLAN
WEATHER SEALS TO BE FITTED TO ALL OPENINGS (OPENING & FIXED)
ALL SASHES (OPENING & FIXED) TO BE FITTED WITH 24mm SEALED DOUBLE GLAZED UNITS 28mm BEADED INTERNALLY (SEE FULL SIZE DETAILS)
44 X 15mm COVER BEADS (SEE FULL SIZE DETAILS)
POSSIBLE 100 X 200mm OAK POST (TO GIVE BALANCED APPEARANCE)
EXISTING WALL
DOUBLE DOORS (TO OPEN OUT)
200 X 200mm OAK POSTS (BY OTHERS)
175 X 175mm OAK POST (BY OTHERS)
ALL NEW TIMBER TO BE AMERICAN WHITE OAK
DOUBLE DOORS (TO OPEN OUT)
FULL SIZE SECTION THRU WINDOWS
FULL SIZE SECTION THRU DOORS
FULL SIZE SECTION THRU WINDOW & DOOR (TYPICAL SECTIONS)
WEATHER SEALS
25 X 6mm STAINLESS STEEL WEATHER BAR
44 X 15mm COVER FILLETS
MASTIC JOINT
ISSUE.
NOTES.
REV. DATE. DESCRIPTION.
A
B
C
D
E
DRAWN BY.
SCALE.
CUSTOMER.
DATE.
DESCRIPTION.
FINISH.
DRWG No.
REV.